Important

The contractor will be held to have examined the site and checked all dimensions and levels before commencing construction work. No assumption should be made without reference to the architect. No dimensions should be scaled from this drawing.

Revision		Date	By
A	DESIGN REVISED	16/02/2024	
B	DESIGN REVISED	01/03/2024	
C	DORMER AND STAIRS	11/03/2024	
D	STAIR / DORMER / ROOF MATERIAL	13/03/2024	

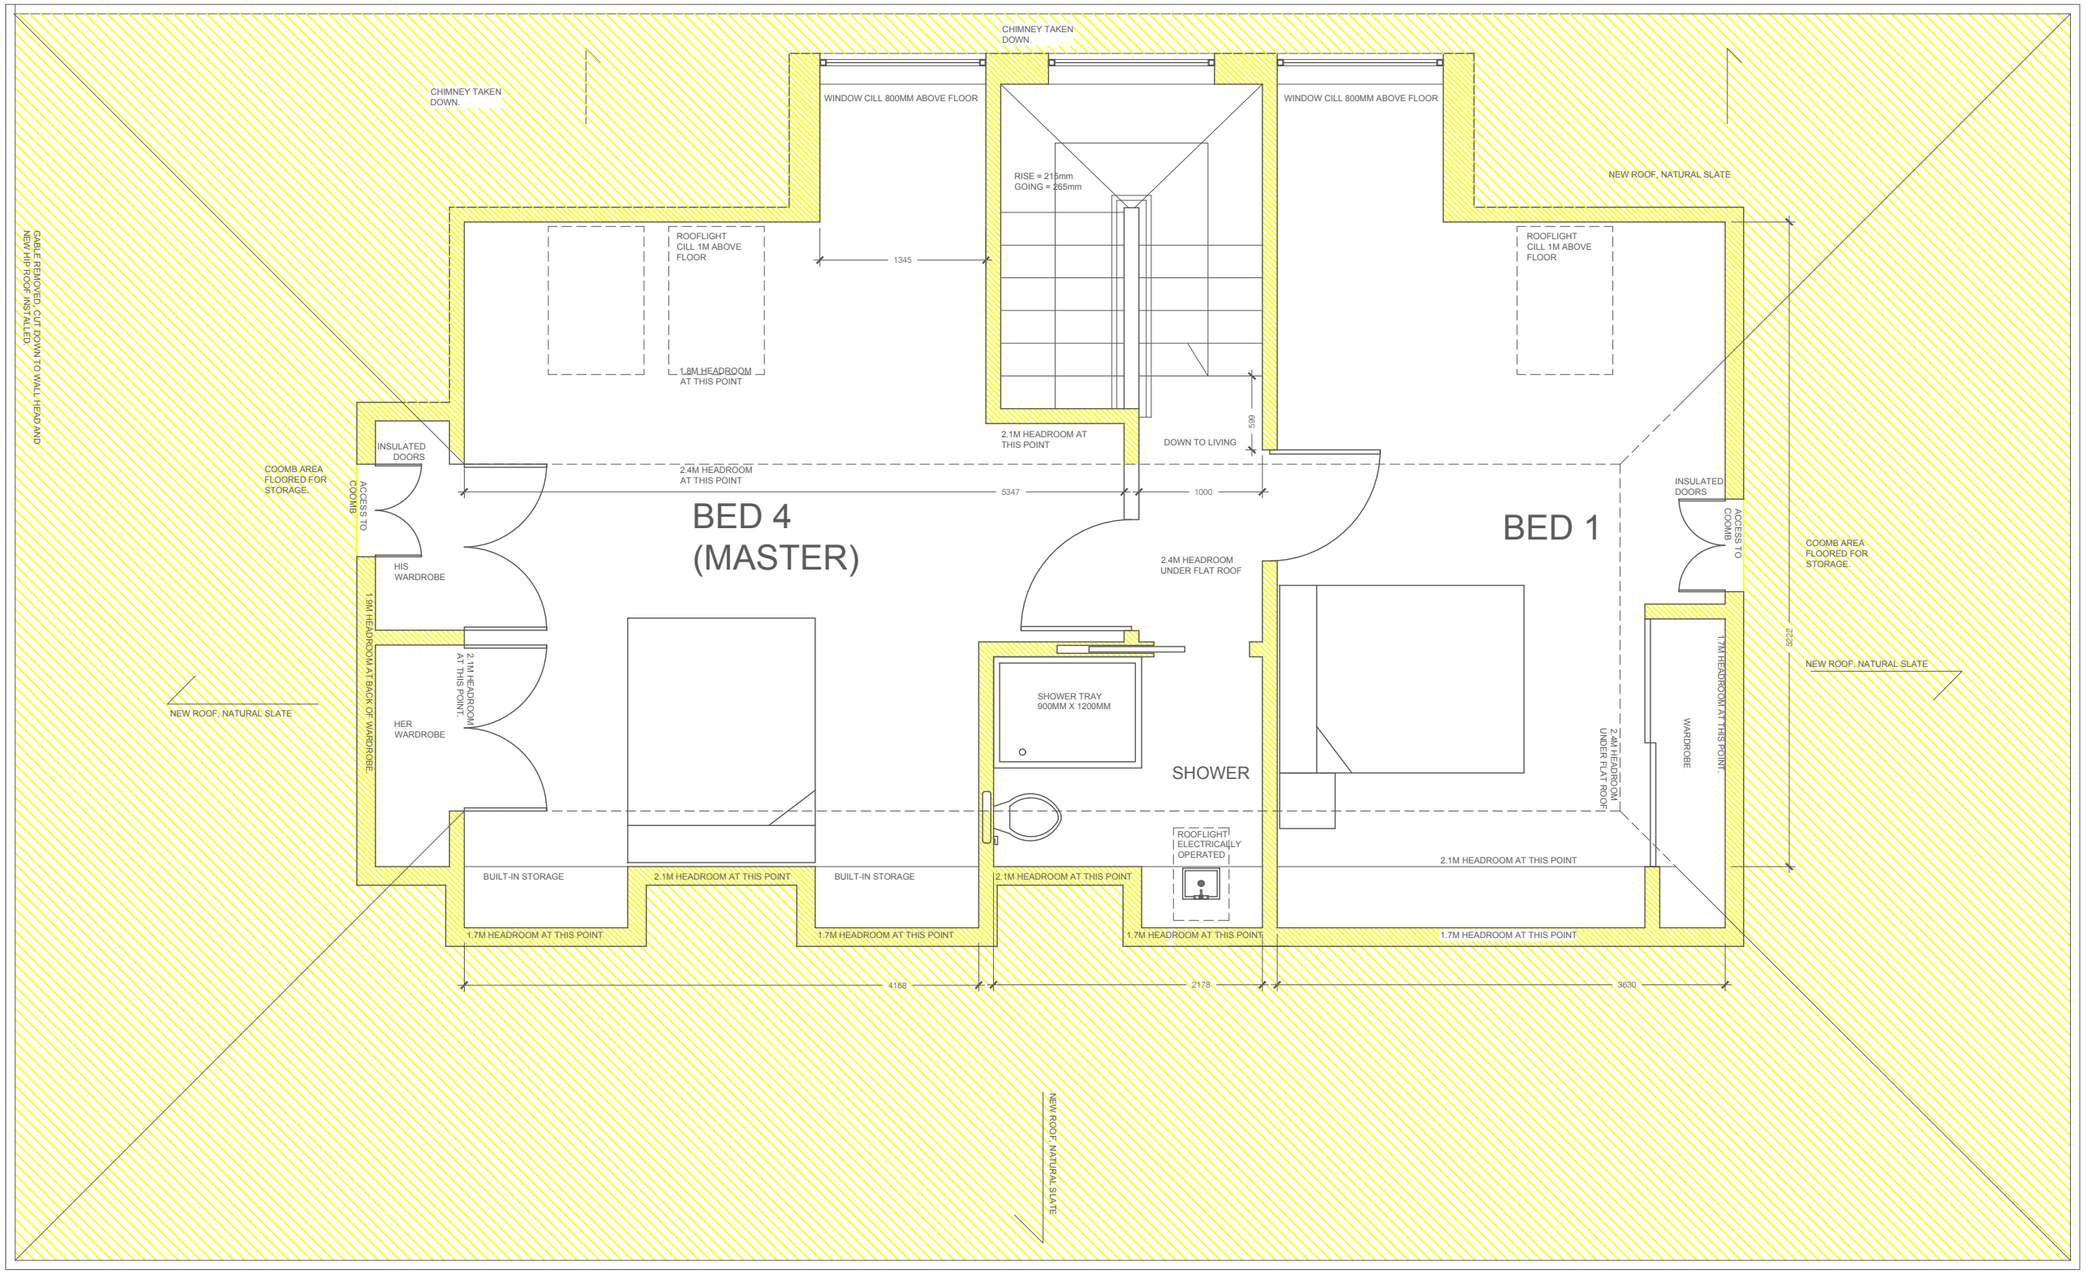

SCALE BAR 1:50 @ A3

0 1m 2m 5m

capital Architecture Ltd.

8 Cameron Drive,
Falkland,
Fife,
KY15 7DL

Tel: 0131 208 2075

e-mail: Project@capitalA.co.uk

www.capitalA.co.uk

PROPOSED

Client
JOHN & NATASHA WRIGHT

Project Title
ALTERATIONS
25 DOVECOT ROAD
EDINBURGH

Drawing Title
FIRST FLOOR
OPTION 3

Scale	Date
1:50 @ A3	28/01/2024
Drawn by	Checked by

Job No.	Drawing No.	Rev.
23/106	(01) 009	D