Notes	
	All dimensions shown are in millimeters unless otherwise stated. Only figured dimension to be taken from this drawing and not scaled dimensions.

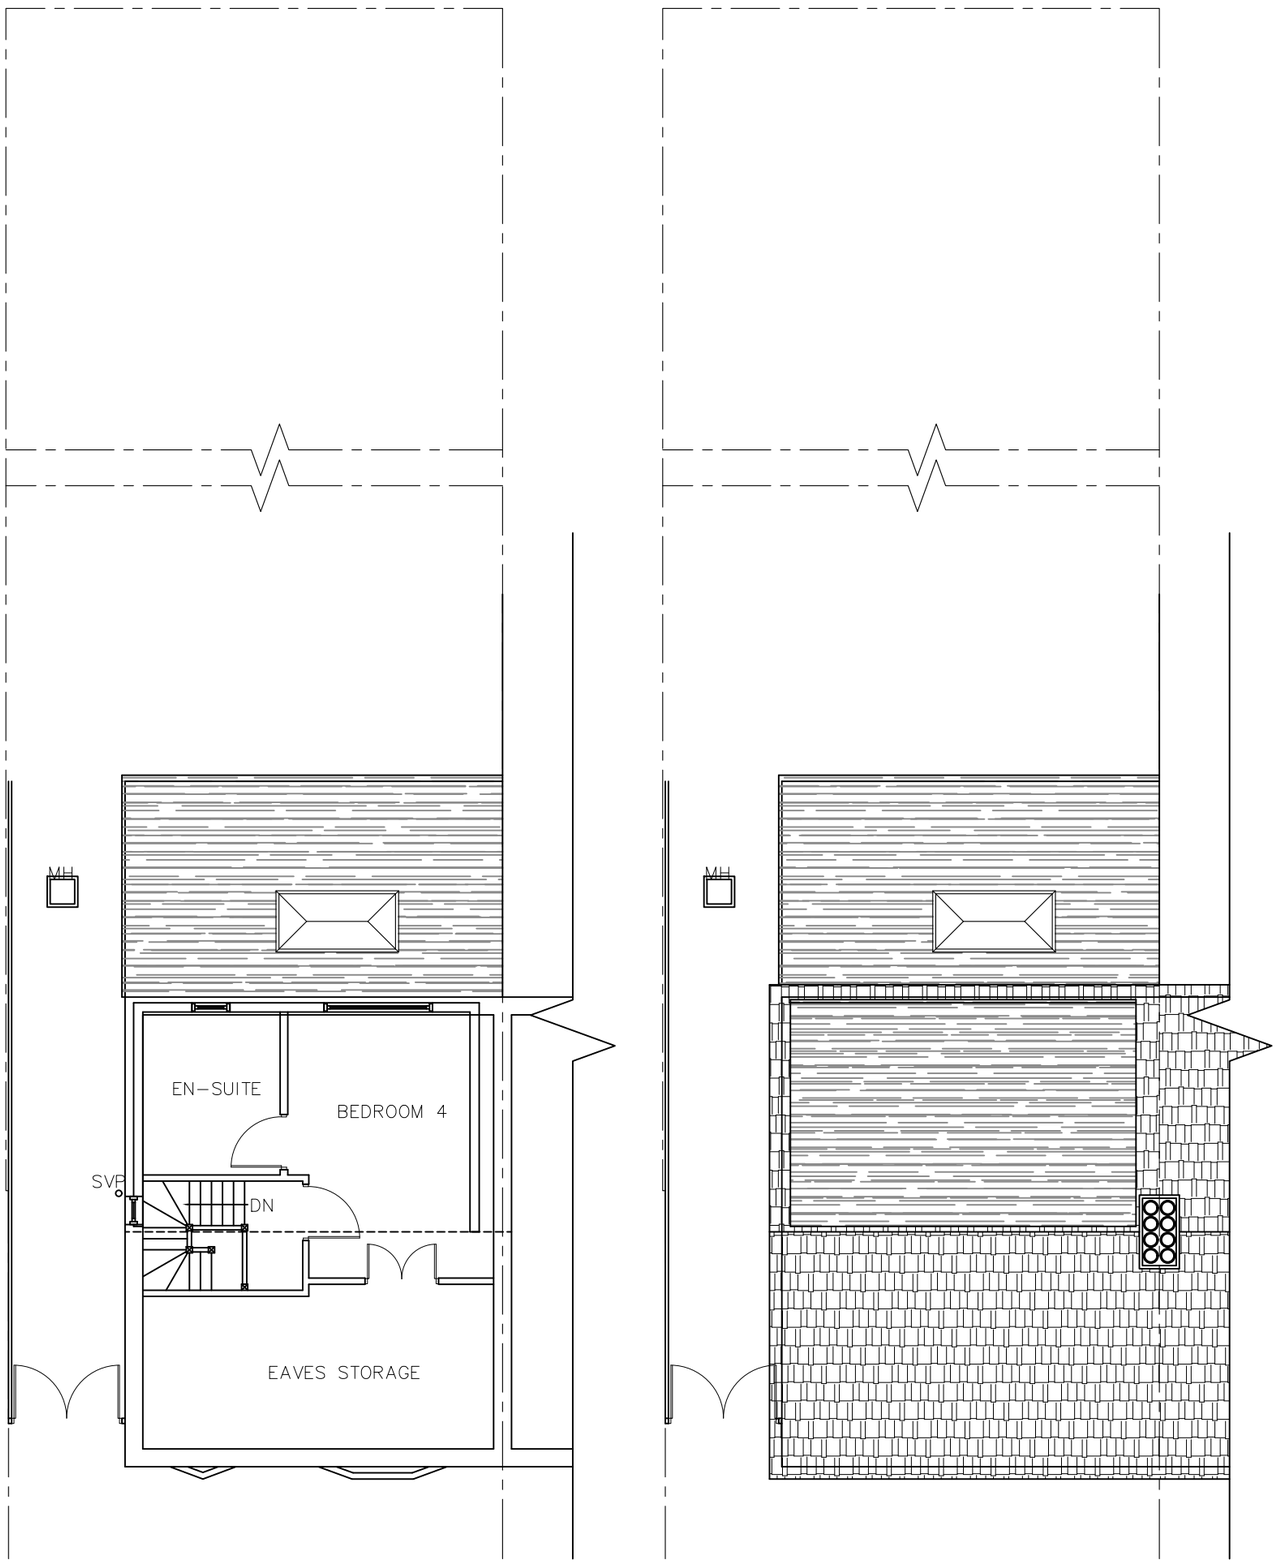

EXISTING LOFT FLOOR PLAN

EXISTING ROOF PLAN

EXISTING REAR ELEVATION

Project: PROPOSED SINGLE STOREY SIDE EXTENSION & OUTBUILDING 36 Ashbourne Avenue Bexleyheath DA7 5NS			
CLIENT:		DATE:	02-03-24
		CHECKED BY:	TA
REV:	Date	SCALE:	1:100 @A3
		DRAWN BY:	TA
		EXISTING FLOOR PLANS & ELEVATION	
		240309-11	REV:

AH DESIGNS STUDIO
Loft conversion & Extension Specialists 07815559217

© This drawing and the building work illustrated are copyright and may not reproduced without written permission.