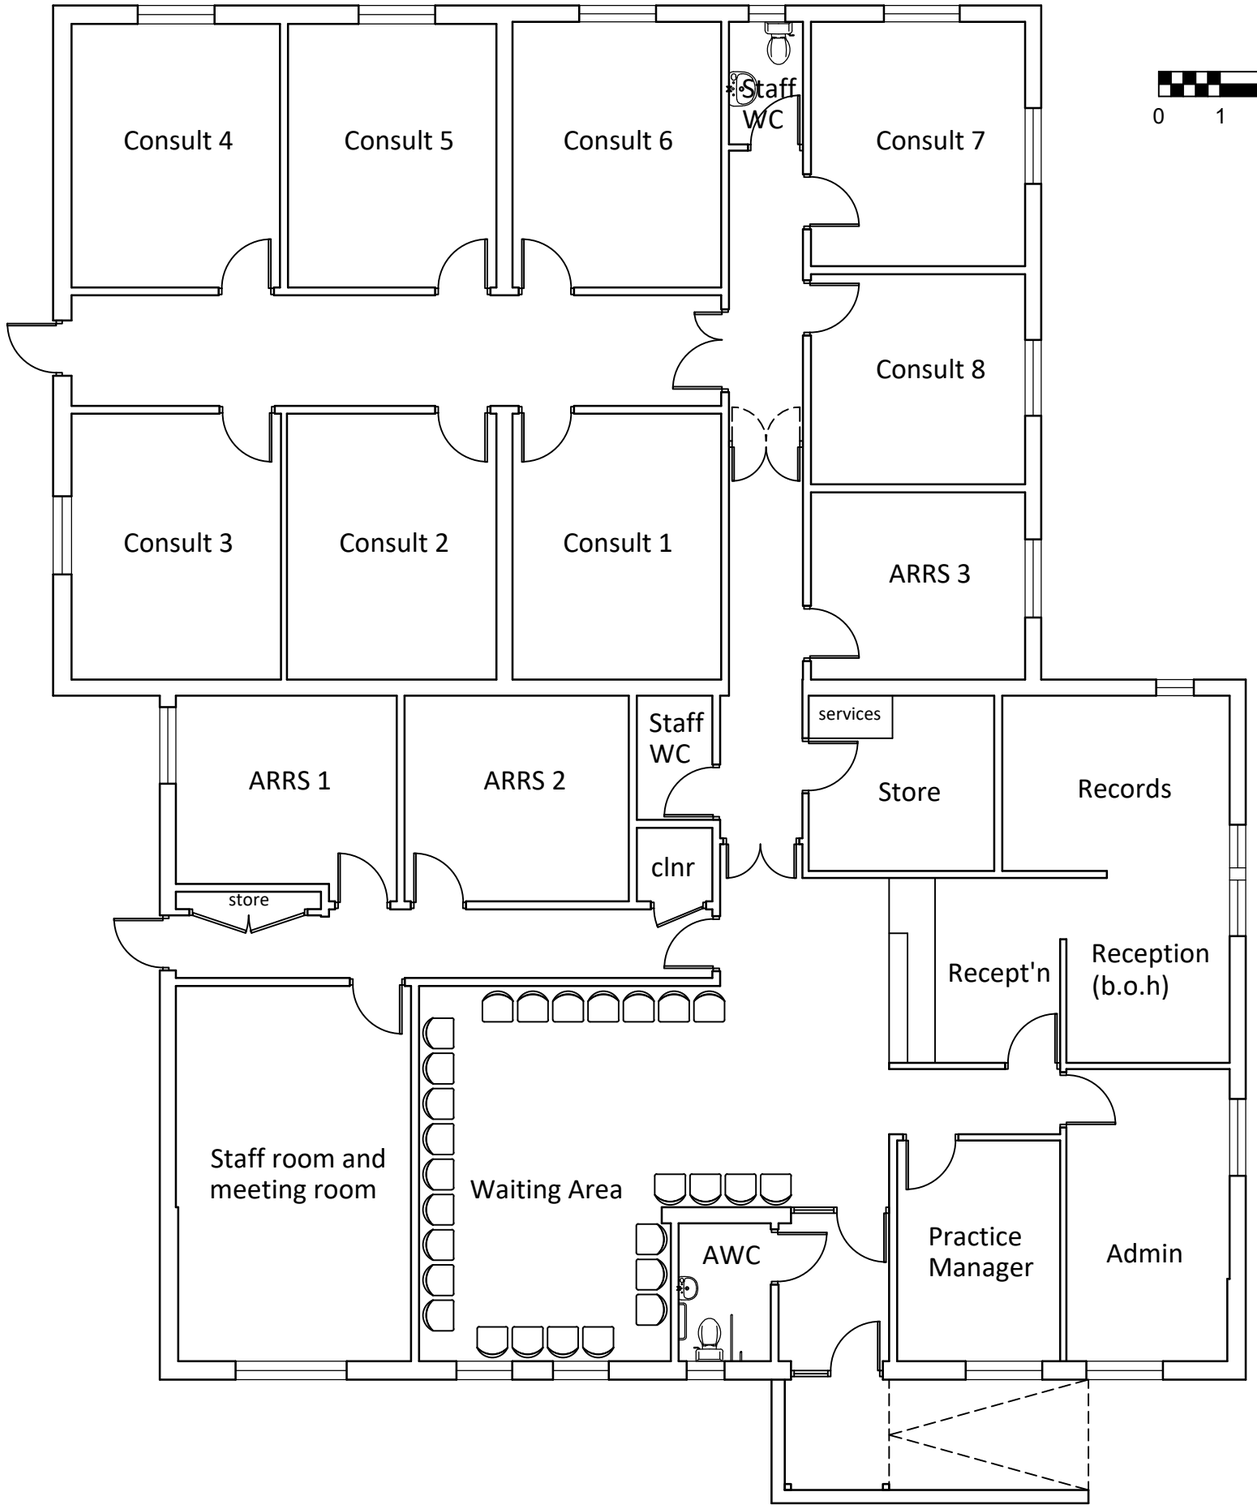

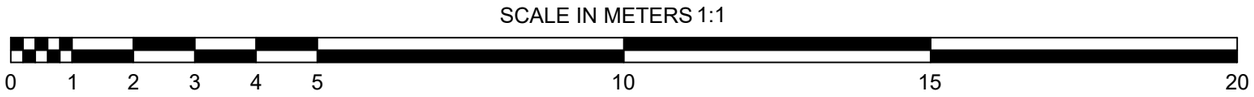

Rev	Description	Date
B	Planning application status	Feb24
A	Additional staff wc incorporated	Feb24

Project Name

North Wingfield Medical Centre

Description

Proposed floor plan

PEAK EVOLUTION

Drawn By: A Collier	Client: North Wingfield Medical Centre
Scale: 1:100 @ A3	Date: June 2023
Drawing No: 23-108-04	Rev: B