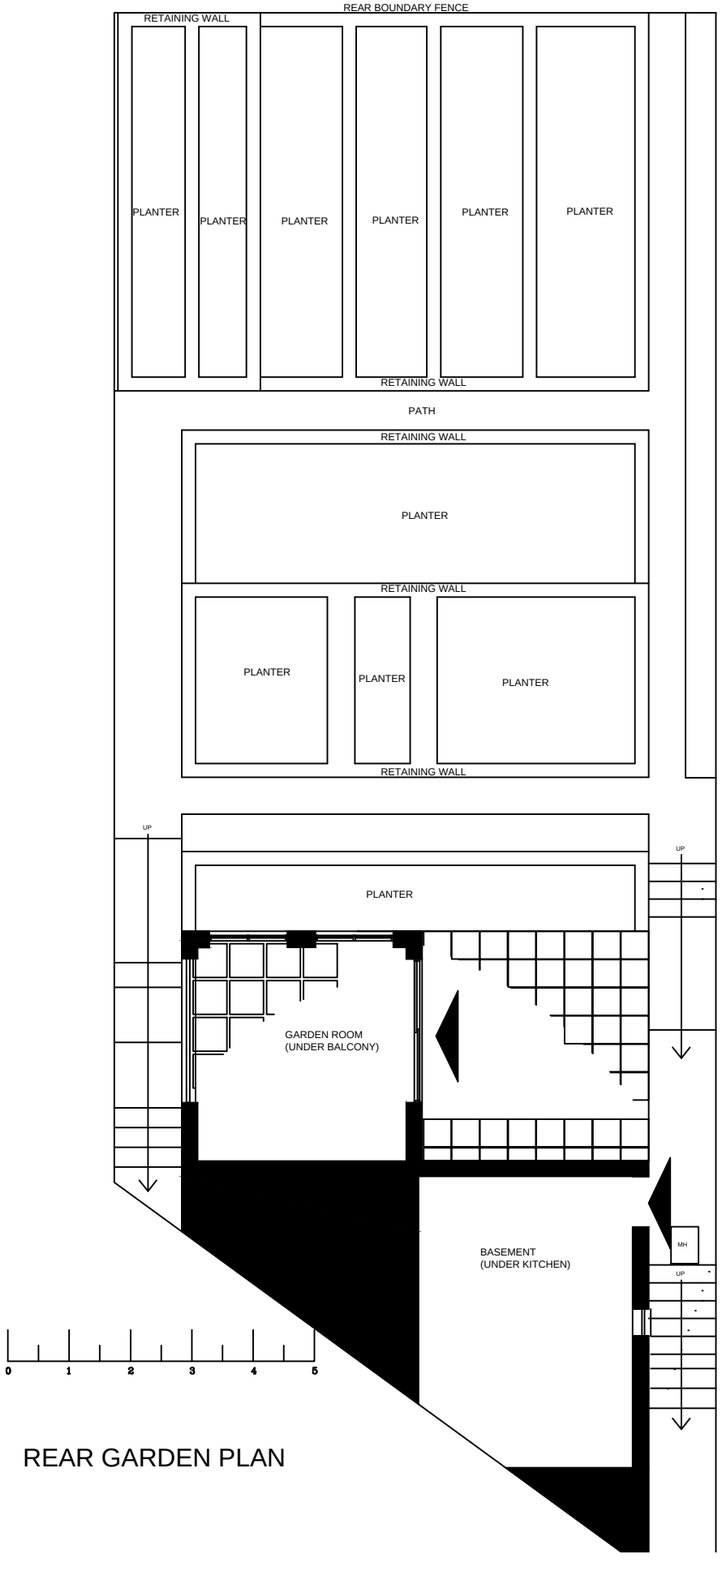

REAR GARDEN PLAN

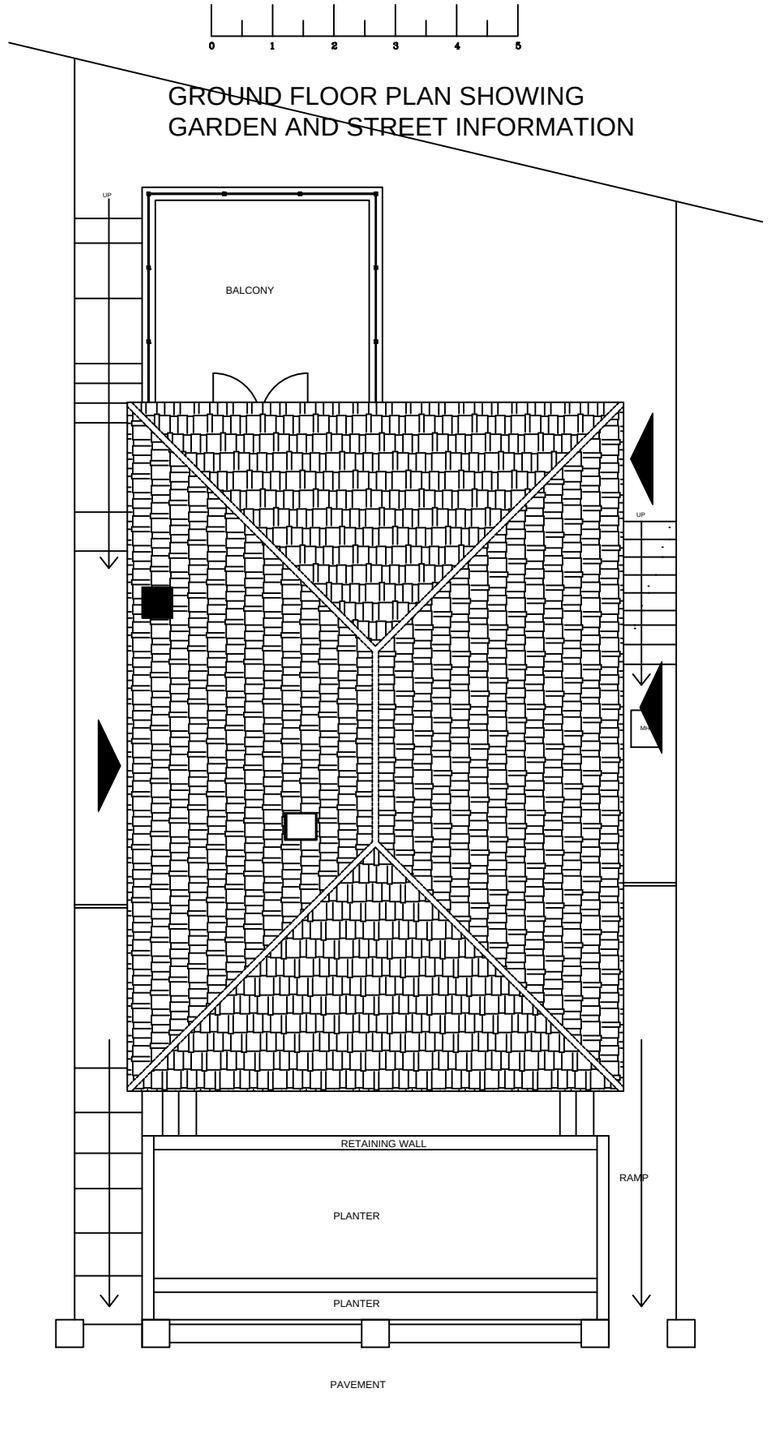

GROUND FLOOR PLAN SHOWING
GARDEN AND STREET INFORMATION

SPRING HILL

REV DATE REVISION

NIGEL TOTTLE

ARCHITECTURE
67 PILGRIMS WAY
WESTON SUPER MARE
BS229EG
07900026754
nigel.tottle@live.co.uk

MR. W. MORISSEY
68 SPRING HILL
WORLE
WESTON SUPER MARE
BS22 9AX

ALTERATIONS
&
EXTENSION

REAR GARDEN, ROOF AND
FRONT GARDEN PLAN

DRAWING	REV:-	SCALE	DATE
241-03		1:100	JAN 2N
			DRAWN