Location Plan 1:1250 on A2

Crown Copyright 2024. All rights reserved. Licence number 100020449

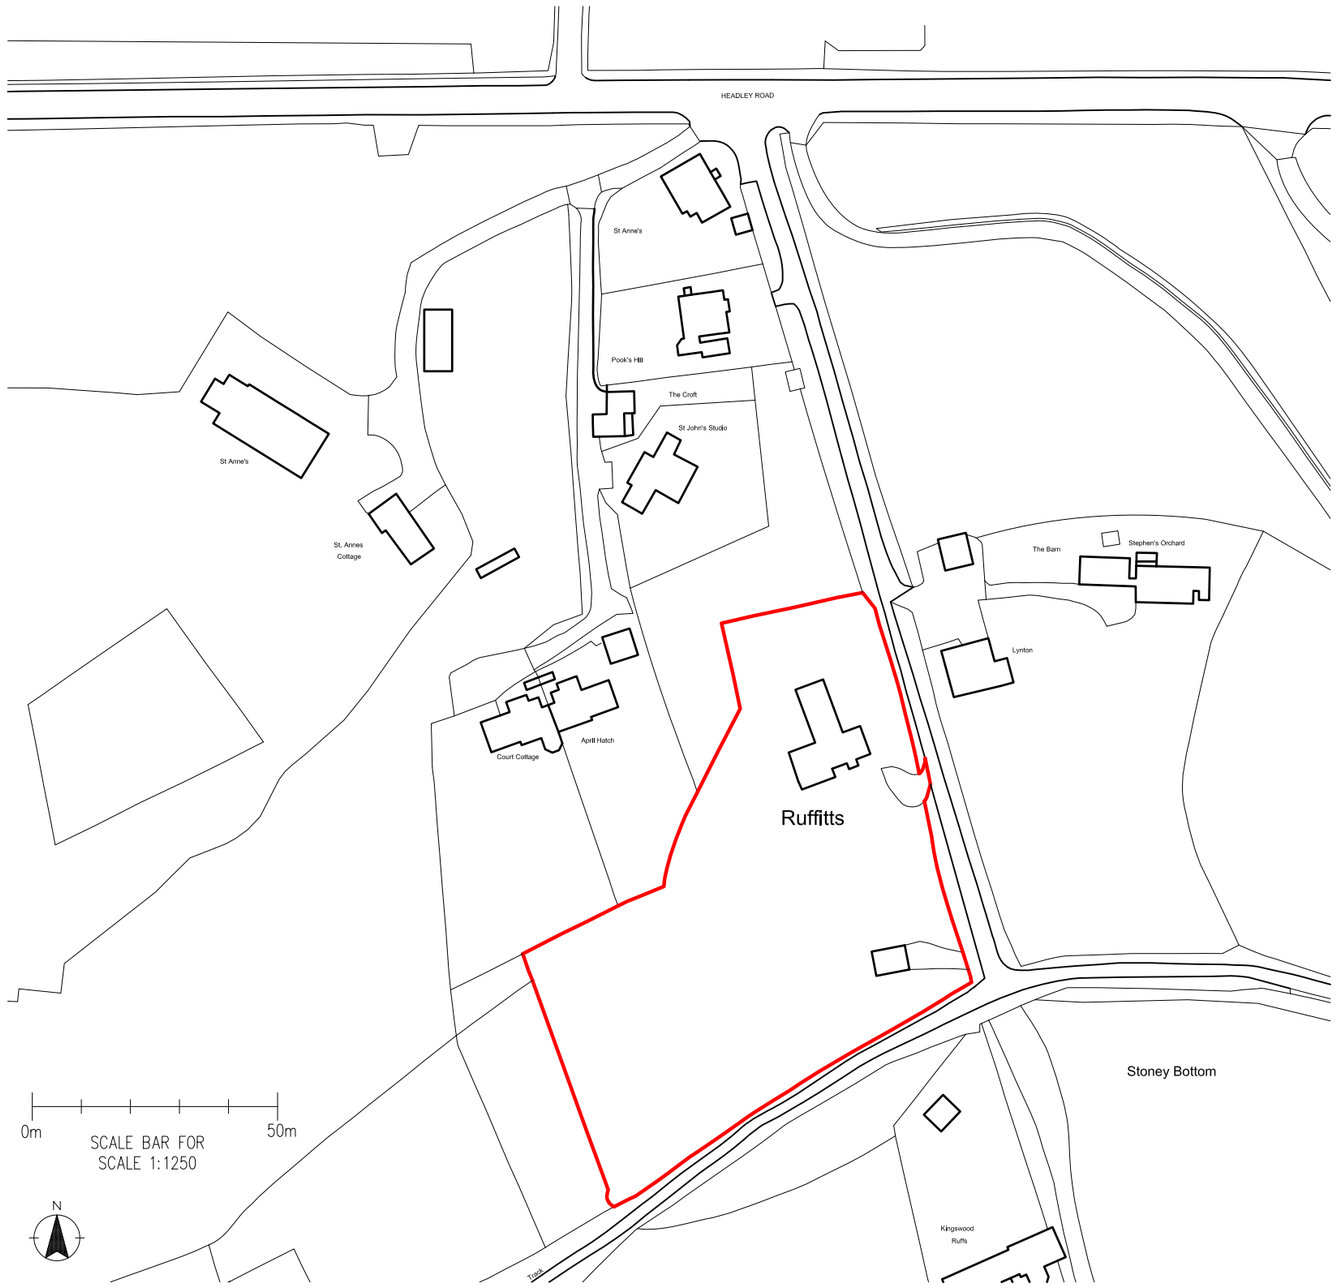

Block Plan of Site @ 1:500 on A2

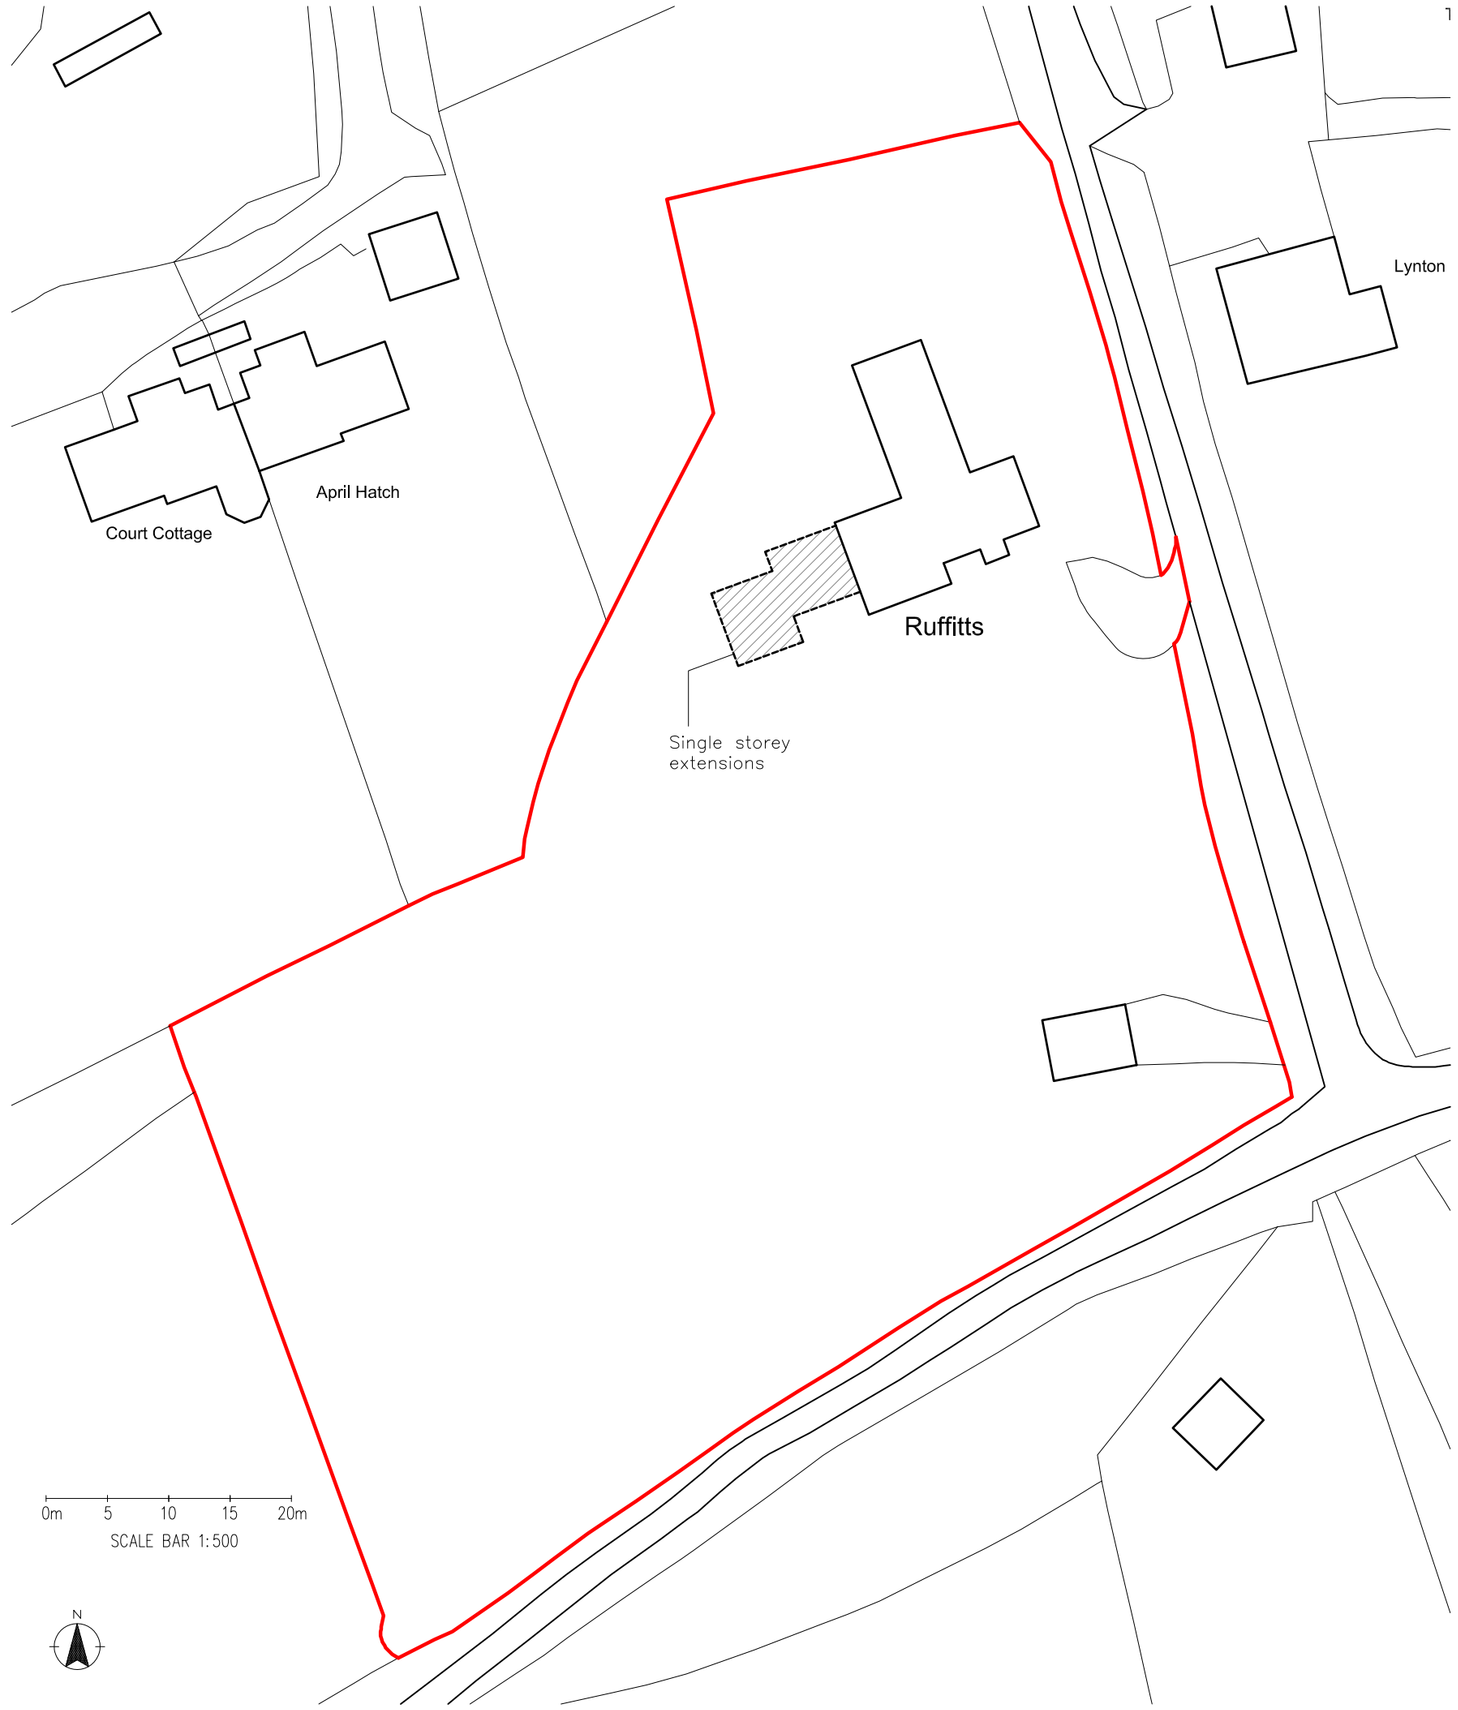

Block Plan of Proposal @ 1:200 on A2

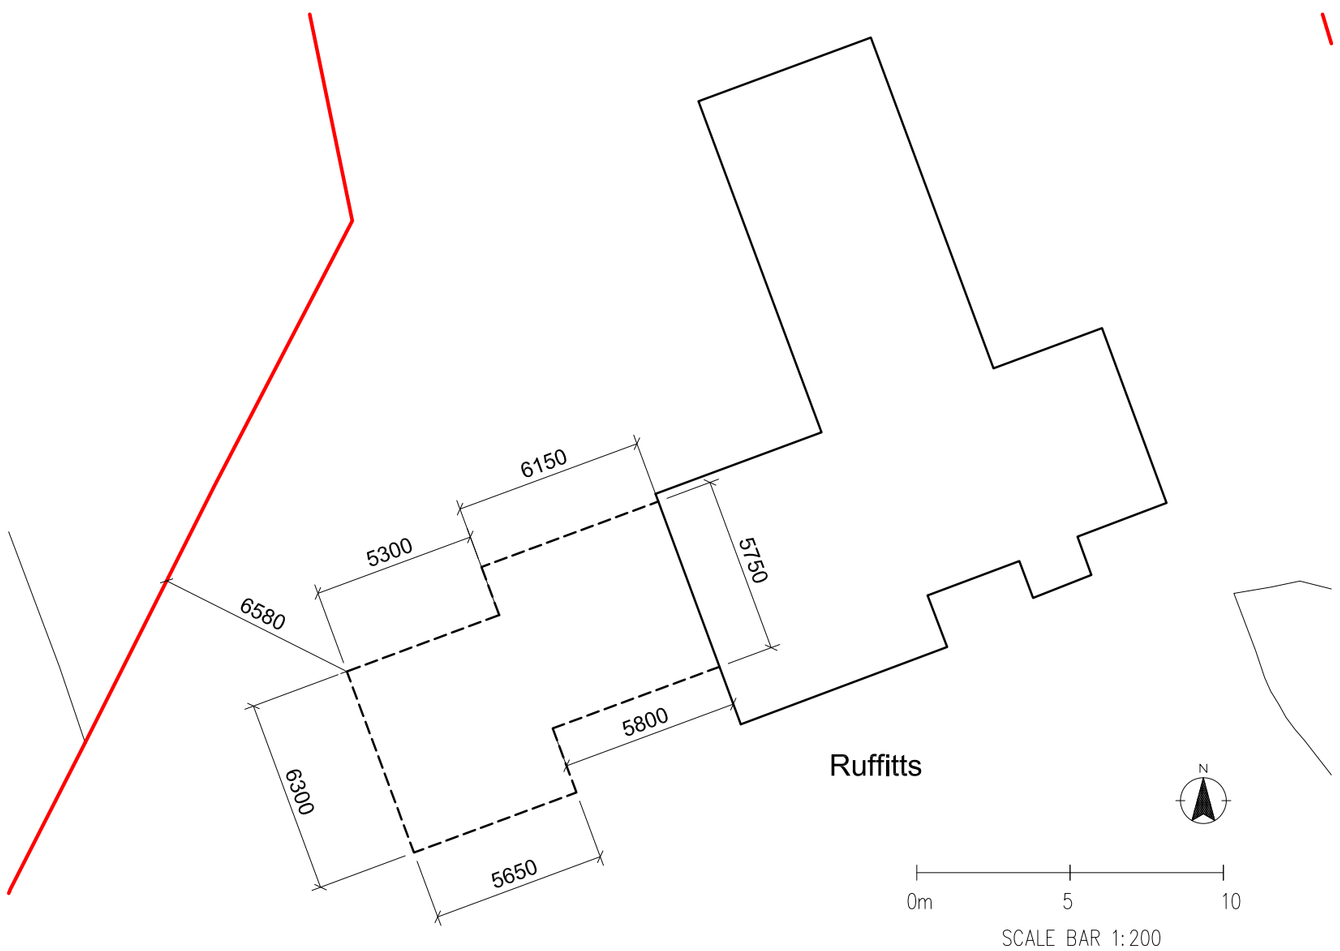

Do not scale, except for planning application purposes. Work to figured dimensions for constructional purposes. The information and design shown on this drawing is, and will remain the property of FREEBOROUGH & CO. It must not be copied in whole or in part, reproduced in any form, or loaned to a third party for any purpose, except with the express permission of FREEBOROUGH & CO.

Freeborough & Co. Surveyors Ltd.
Chartered Building Surveyors and Architectural Designers
Old Janes, River, West Sussex GU28 9AY
Email: tom@freeboroughandco.com Tel: 07753566436

Client	Mr & Mrs Gourlay Ruffits Headly Road Grayshott GU26 6DL		
Drawing	LOCATION PLAN & BLOCK PLANS		
Date	FEB 2024	Scale:	1:1250 Location Plan 1:500 Block plan & 1:200 Plan
Drg No.	RP 01	Rev:	