NOTE: CONCEPT DESIGN ONLY

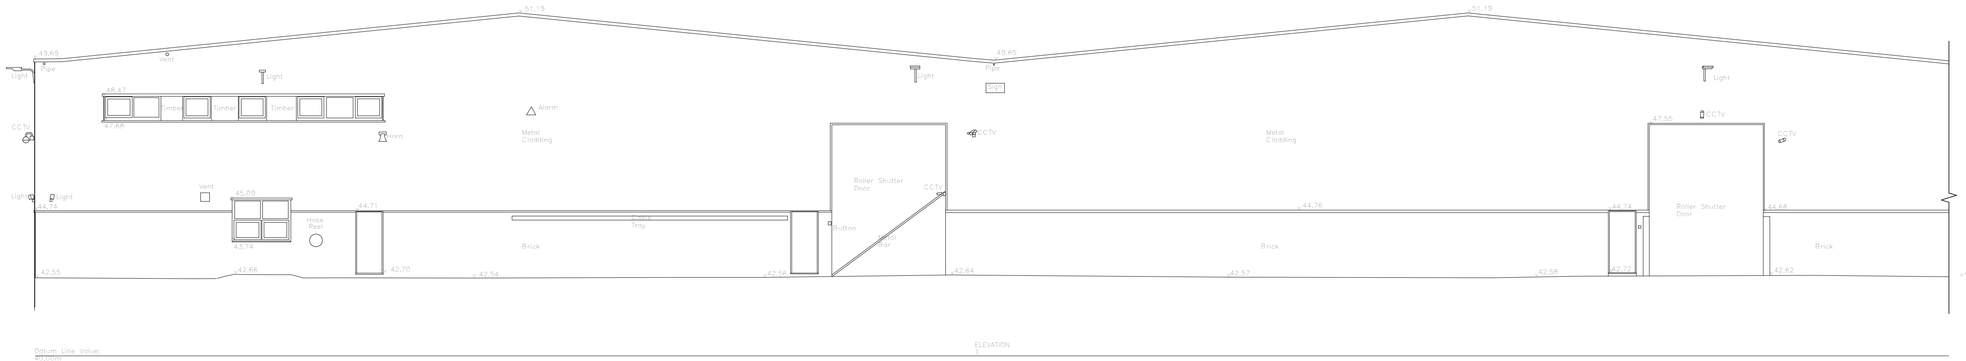

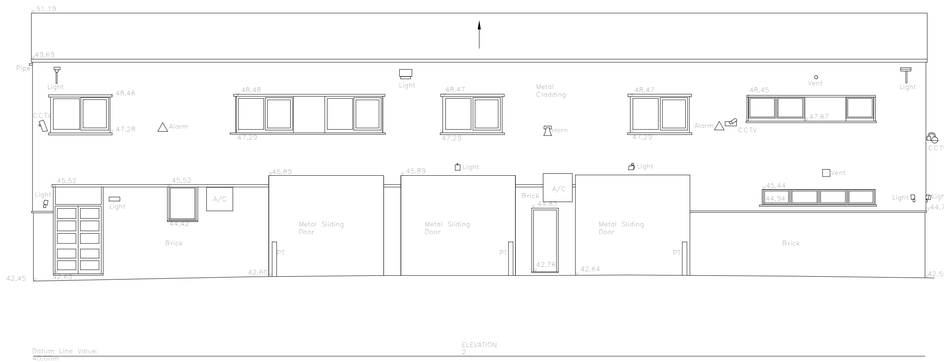

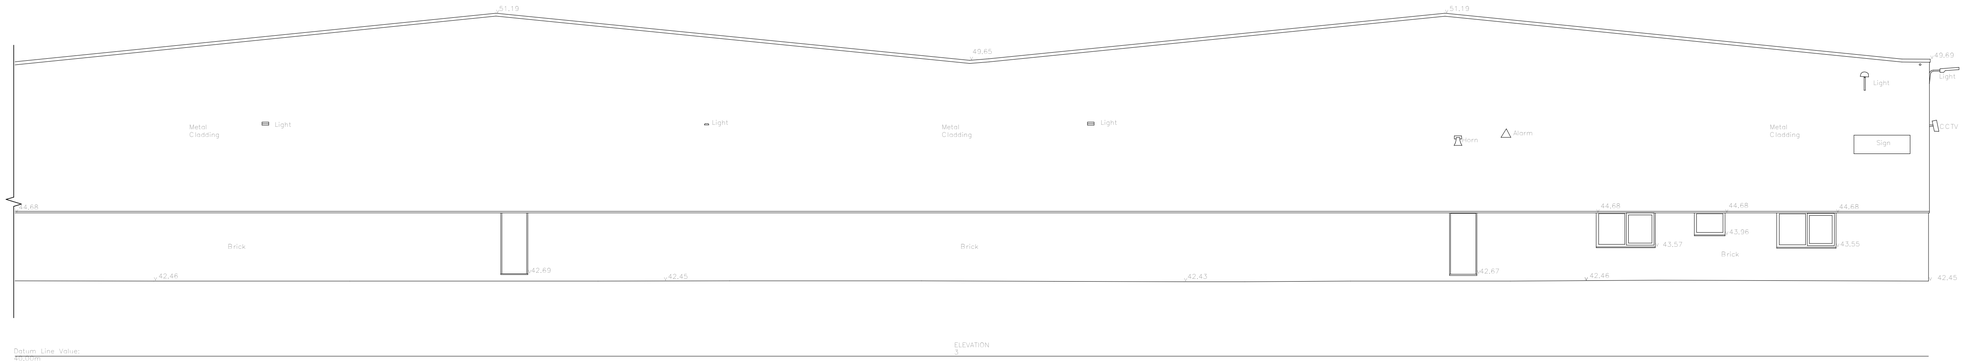

0m 5m 10m 20m 50m

Scale 1:500

© Crown copyright 2018

Do not scale from drawings. Verify all dimensions on site prior to construction. This drawing is to be read in conjunction with all relevant documents and drawings. Report all discrepancies to MoJ immediately.

No unauthorised use, disclosure, storage or copying.

Notes

Rev	Issued by	Issued to	Date	Description
P02	ATR	MOJ	22/03/2024	RIBA Stage 2
P01	ATR	MOJ	06/02/2024	RIBA Stage 2

Key Plan

Project Status
RIBA STAGE 2

Client
Ministry of Justice

Project
KENT INTAKE UNITS 1&2

Ministry of Justice, 102 Petty France, London, SW1H 9AJ

Project Description / Site
KENT INTAKE UNIT
UNITS 1&2

Project Address
CHANNEL VIEW ROAD
DOVER
CT17 9TP

Building Type
CAR PARKING

Drawing Title
Existing Elevations

Originator Logo
AtkinsRéalis

Drawn By: LR	Date: 06.02.2024
Checked By: MD	Date: 06.02.2024
Approved By: AP	Date: 06.02.2024

Drawing Number
368710-15158-ATR-XXX-ZZ-DR-A-0004-S4-D0100

Sheet No.	Scale	Orig. Sheet Size	Rev.
1 of 1	1 : 100	@ A1	P02

Data Security Classification
OFFICAL

Suitability
S4

C:\Users\Public\Documents\000000-0000-ATR-XXX-ZZ-M3-A-0001-S0-D0200_RUDD7880.rvt