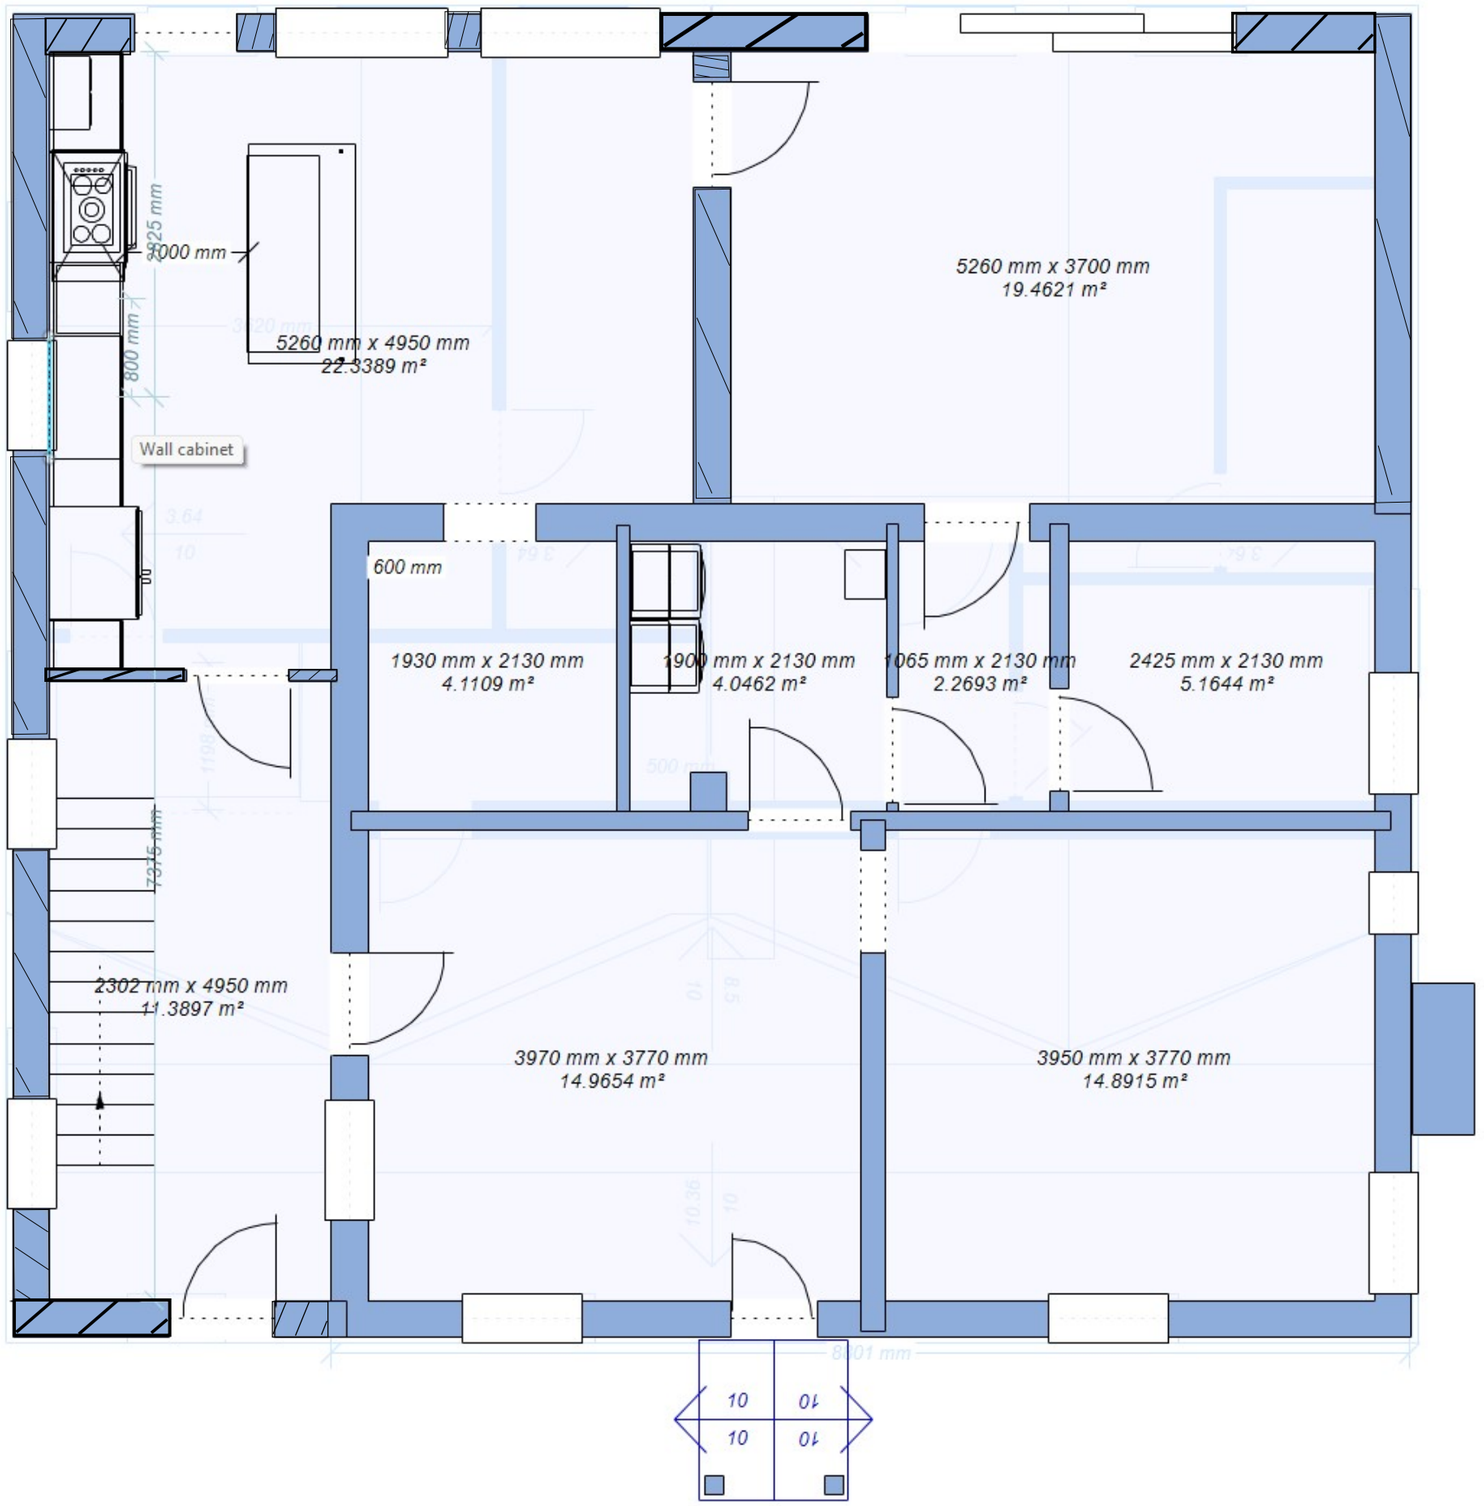

Project: Jolly Gardener Cottage Extension

Plan: Cottage Extension
Floor: Ground
Version: 0.2
Date: 25/03/2024

Author: Nick Hoath
Printout: Verified

11.4m

1m

Scale 1:50
Paper: A3 Landscape

This floor
Other floors
New walls