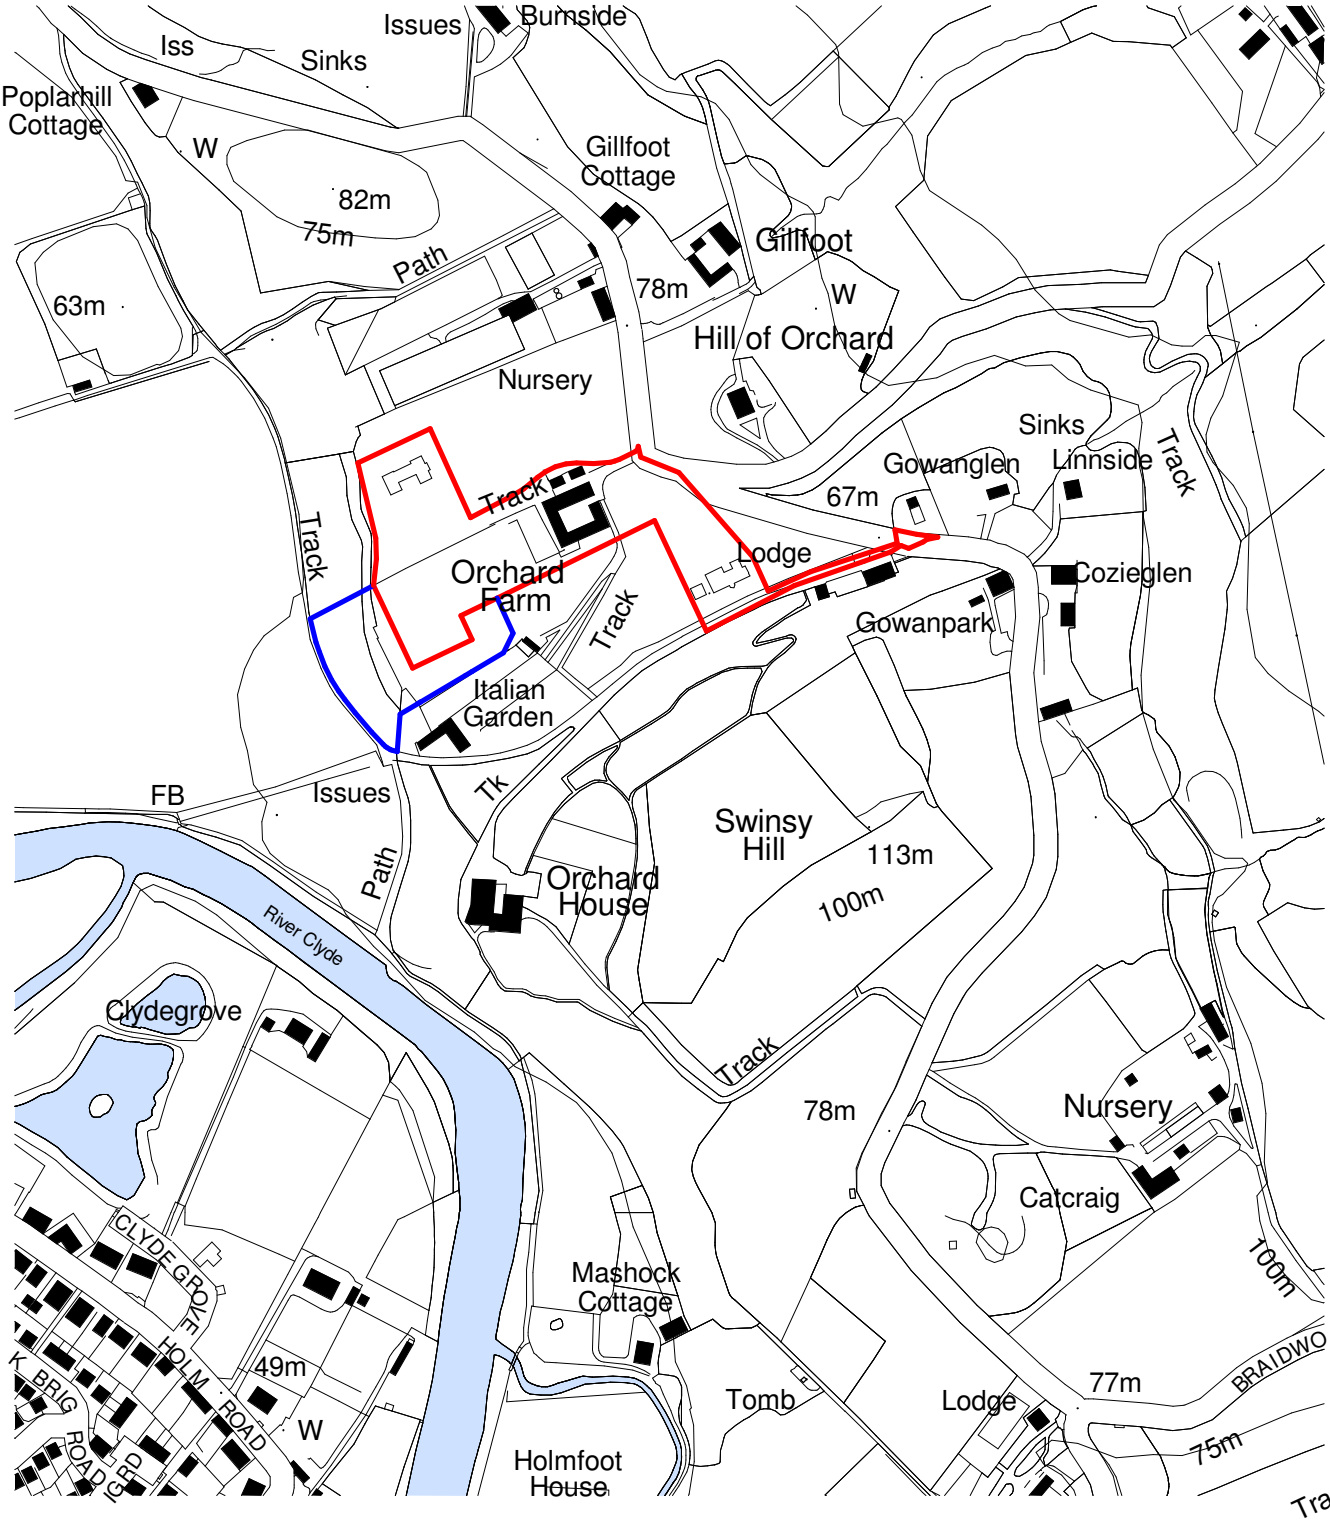

This drawing is the property and copyright of Nicholas Lindsay Architects Ltd. It must not be reproduced or disclosed to a third party without written consent

Project: New Dwelling			
Drawing Title:	LOCATION PLAN 1-5,000	Project Address:	Plot 2, Orchard Farm, Crossford, ML8 5PY
Drawing Number:	PL-01	Project Number:	23-099
Client:	Mr. & Mrs. Porcelli	Date:	January 2024
Scale (@ A4)	1 : 5000	Purpose:	Planning

Nicholas Lindsay Architects Ltd.
Suite 110, Castle House
1 Baker Street, Stirling
FK8 1AL
e: studio@nlarchitects.co.uk
www.nlarchitects.co.uk

ARCHITECTS

PL-01