NOTES:

Dimensions to be checked on site before commencing work. Any discrepancies shall be reported to the architect immediately.

Do not scale from these drawings except for planning purposes. Use figured dimensions only.

Where applicable this drawing is to be read in conjunction with other consultants' drawings.

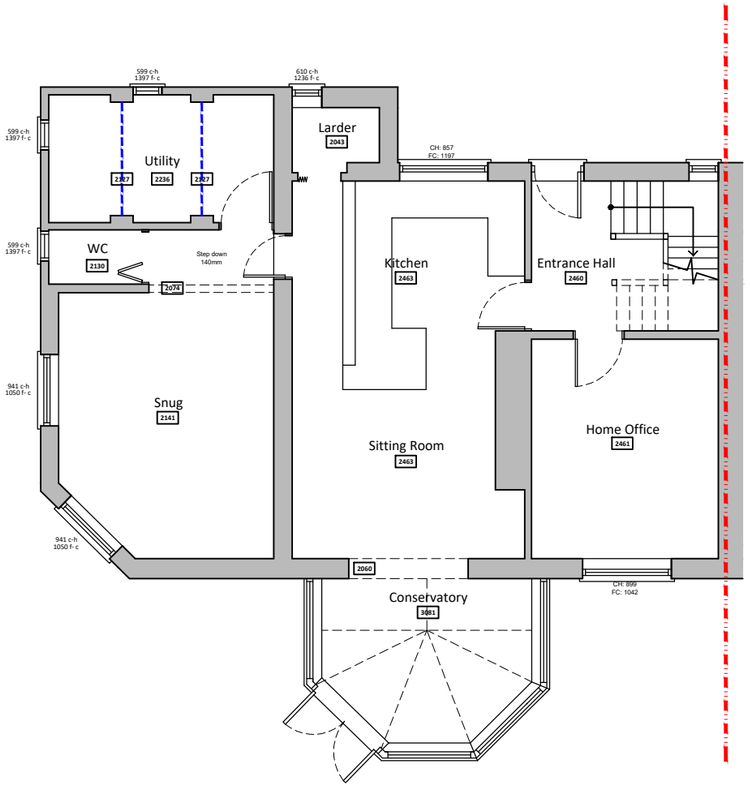

Ground floor plan scale 1:100

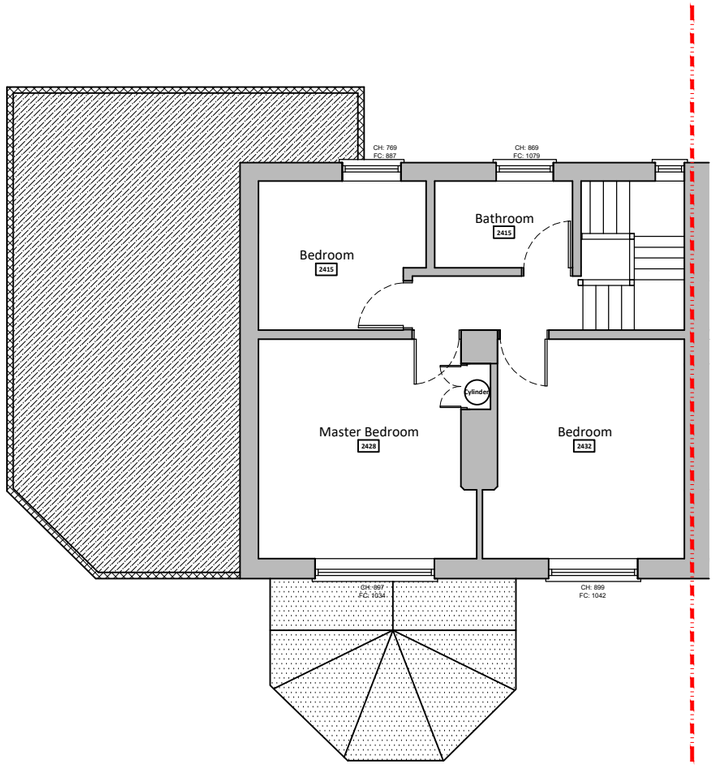

First floor plan scale 1:100

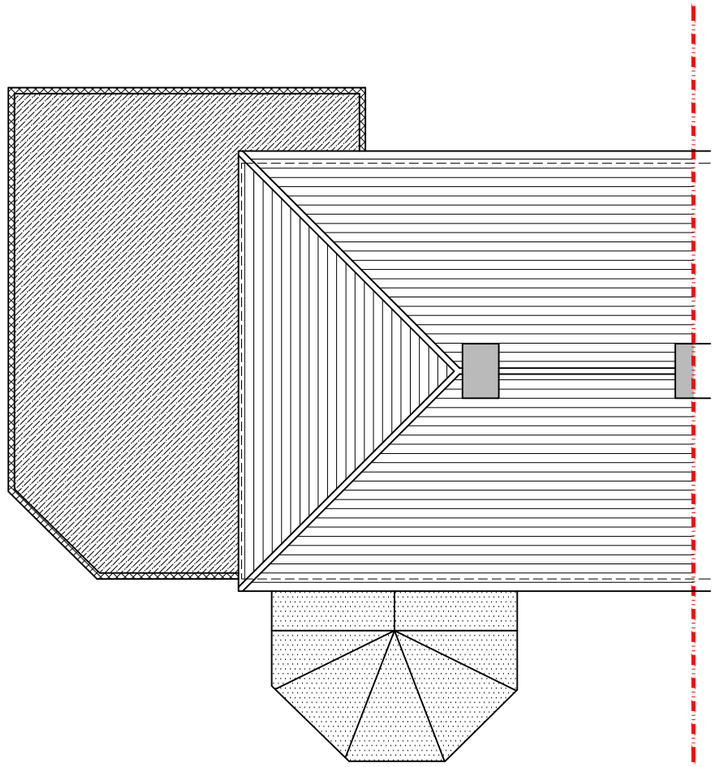

Roof plan scale 1:100

1 0 1 2 3 4 5 6 7 8 9m

1:100

For MR & MRS RALPHS	Title EXISTING FLOOR PLANS		Office Tel: 01243 933732 Email: admin@jb-architecturedesign.com Web: www.jb-architecturedesign.com JB ARCHITECTURE
Project PROPOSED EXTENSION / RENOVATION AT 6 THURSTONS, BINSTED, ALTON, HAMPSHIRE, GU34 4PD	Date FEB 24	Drawn SR	Scale as noted @ A3	Checked -
	Job Number PL.780.24	Drawing Number -02	Revision -