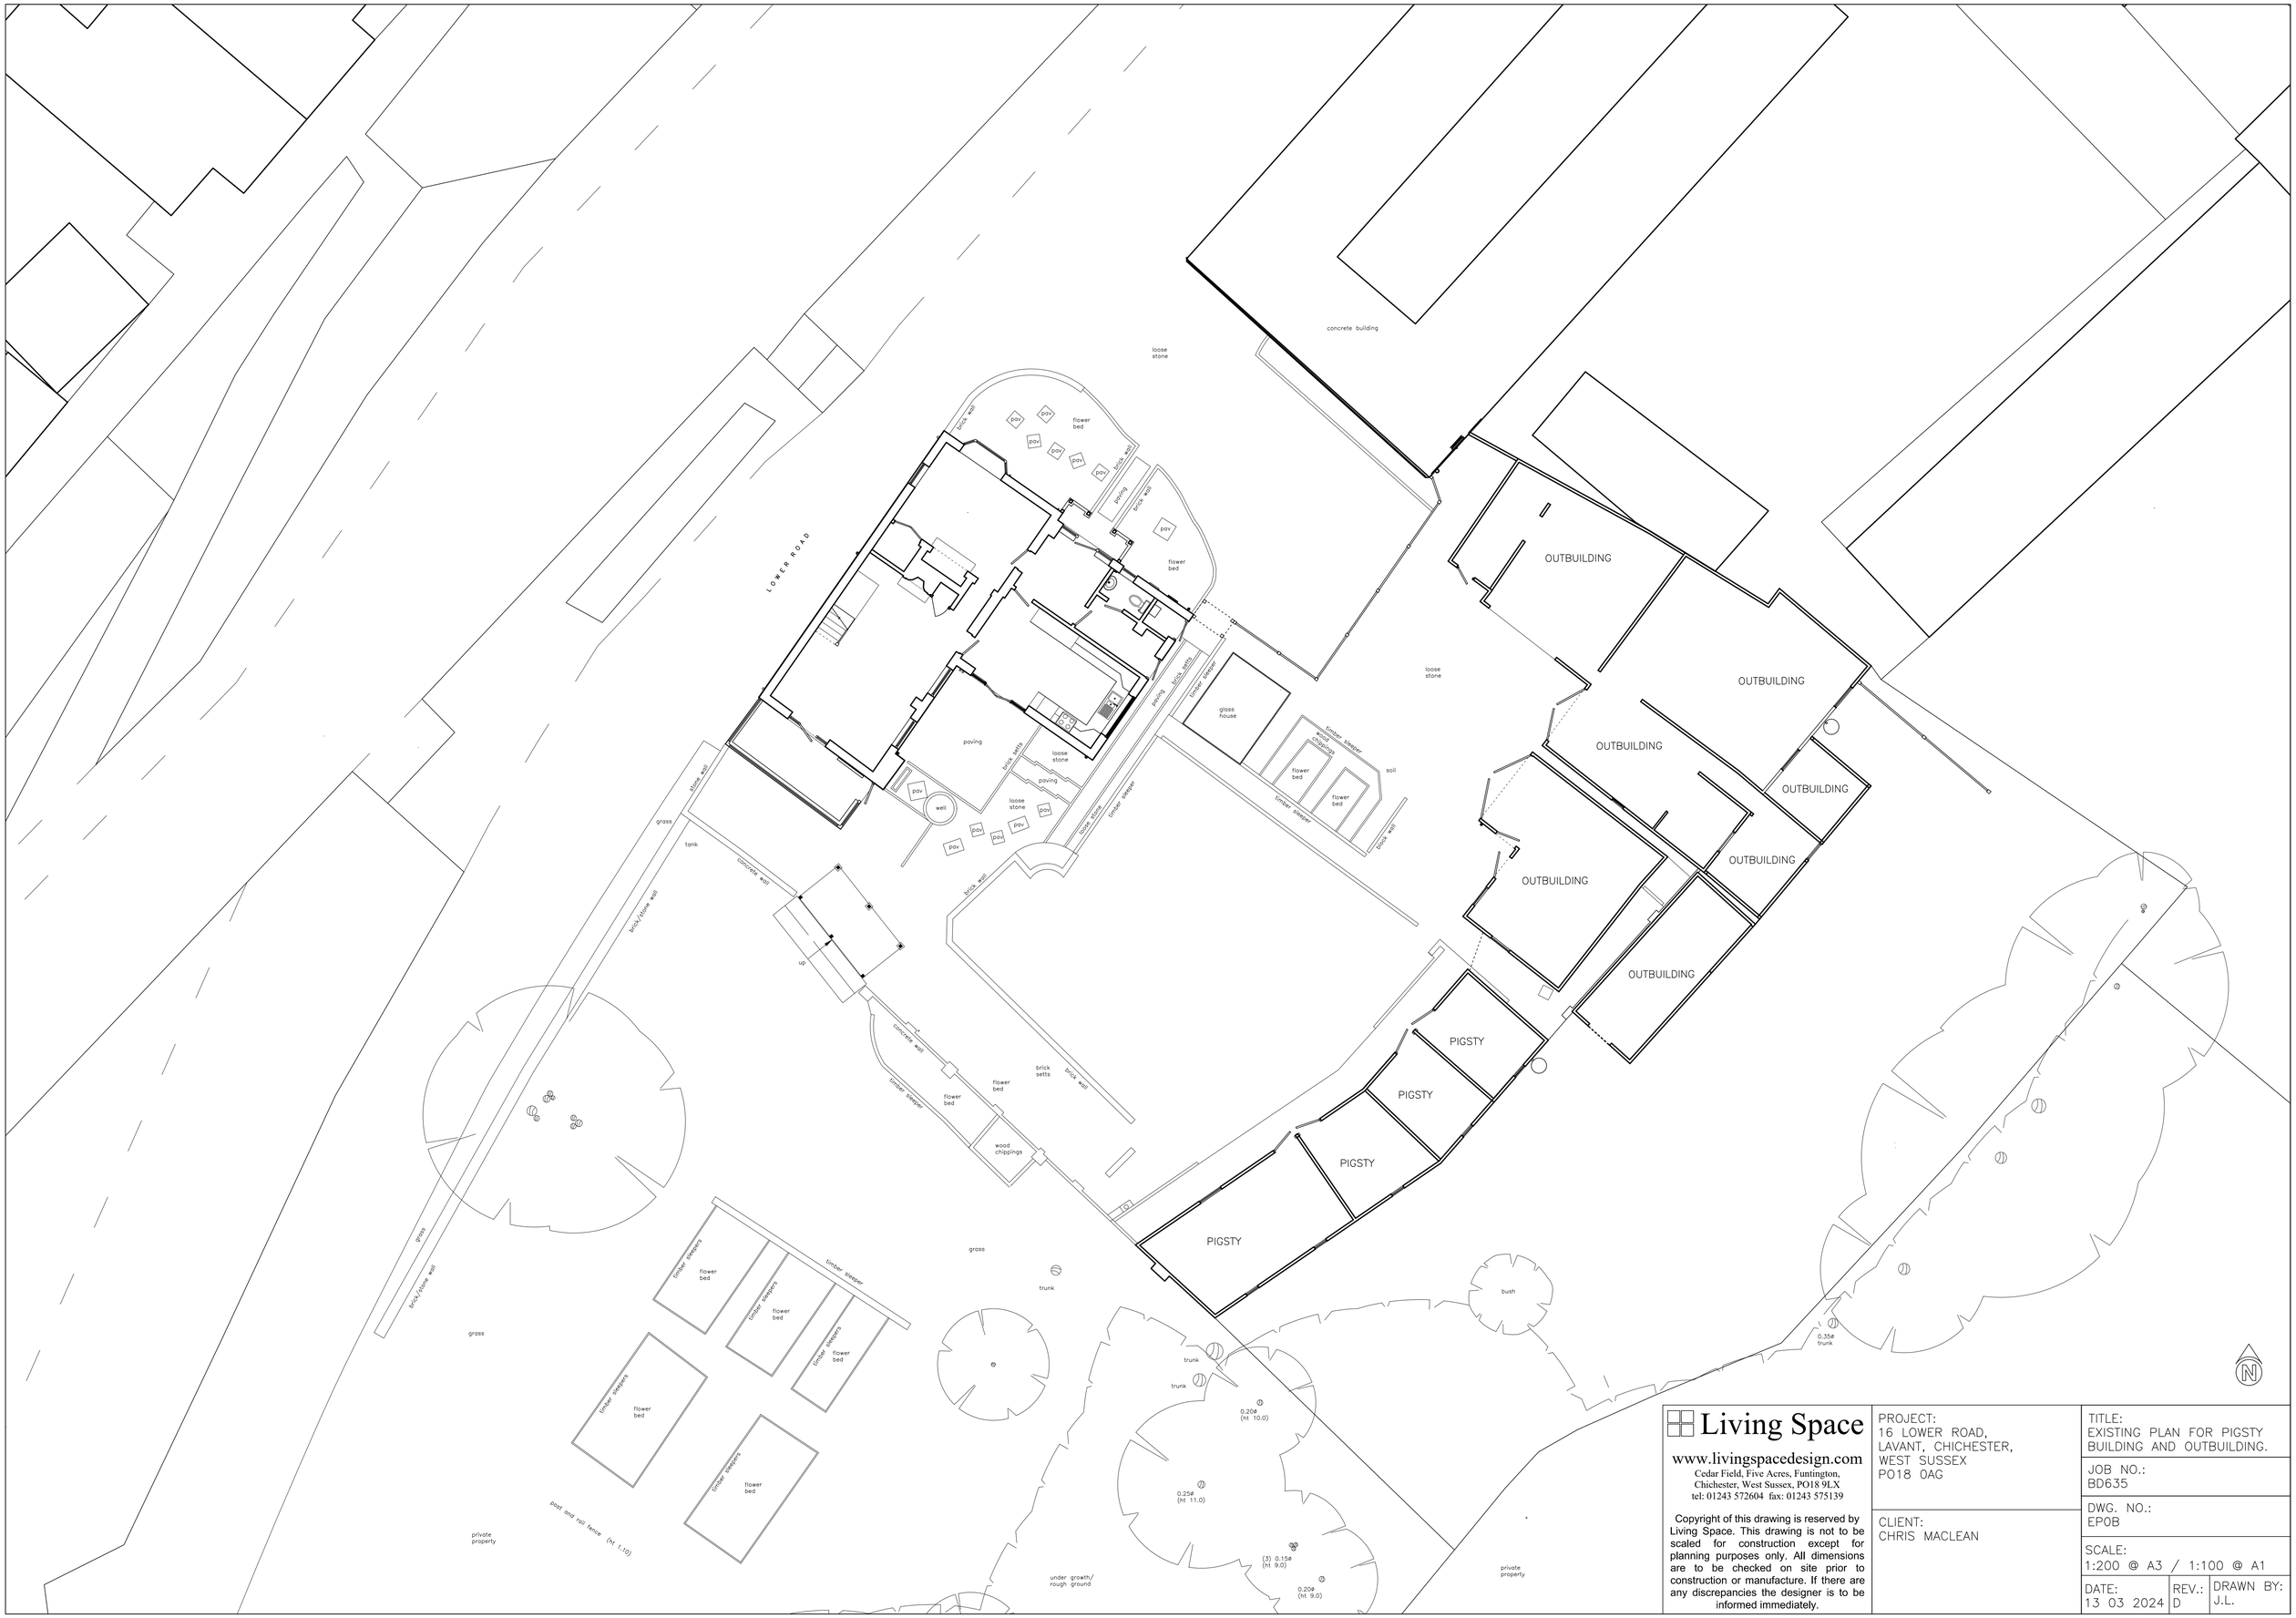

Living Space

www.livingspacedesign.com

Cedar Field, Five Acres, Funtington, Chichester, West Sussex, PO18 9LX
tel: 01243 572604 fax: 01243 575139

Copyright of this drawing is reserved by Living Space. This drawing is not to be scaled for construction except for planning purposes only. All dimensions are to be checked on site prior to construction or manufacture. If there are any discrepancies the designer is to be informed immediately.

PROJECT:
16 LOWER ROAD,
LAVANT, CHICHESTER,
WEST SUSSEX
PO18 0AG

CLIENT:
CHRIS MACLEAN

TITLE:
EXISTING PLAN FOR PIGSTY BUILDING AND OUTBUILDING.

JOB NO.:
BD635

DWG. NO.:
EP0B

SCALE:
1:200 @ A3 / 1:100 @ A1

DATE:
13 03 2024

REV.:
D

DRAWN BY:
J.L.