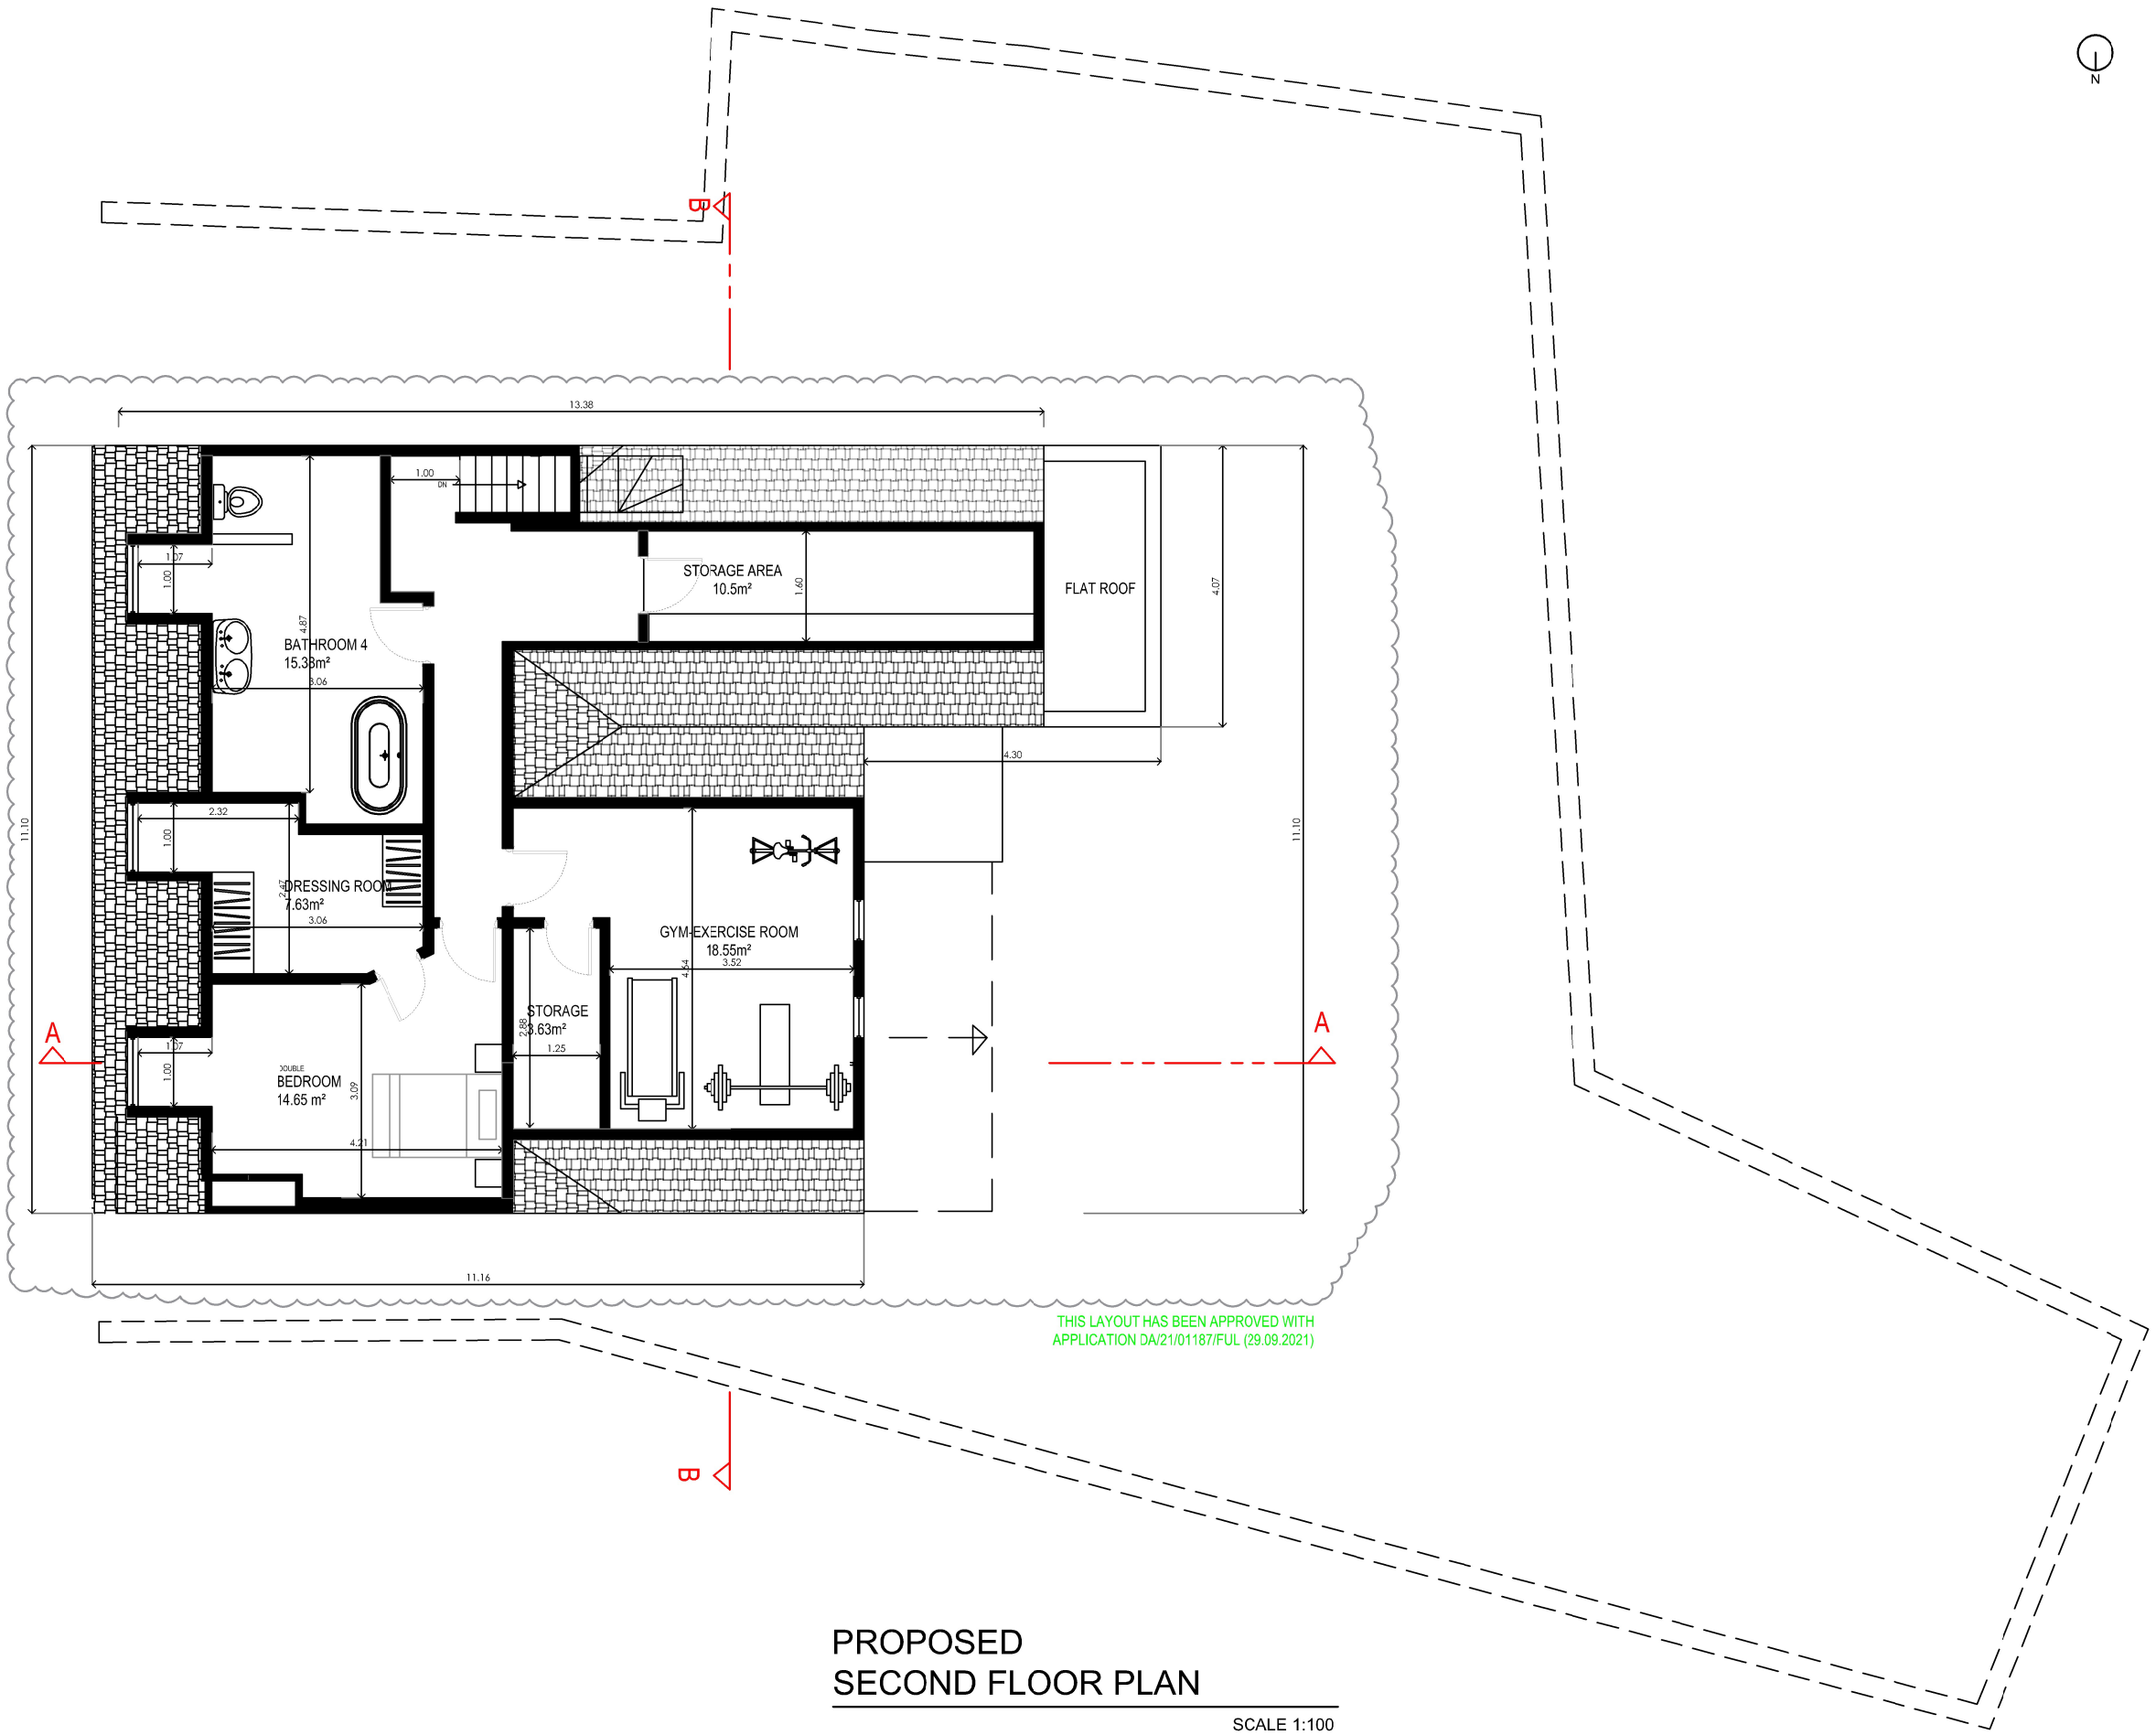

PROPOSED
SECOND FLOOR PLAN

SCALE 1:100

1m 5m 10m

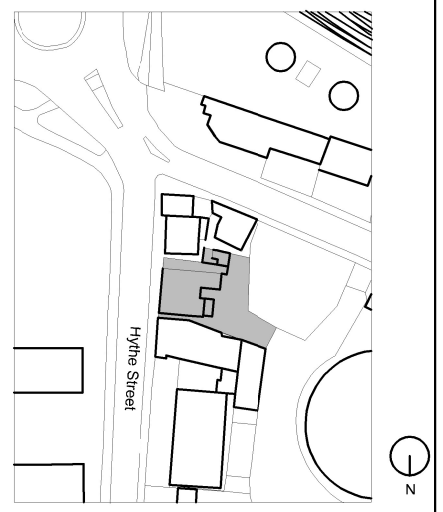

Location Plan

Note:

This document and its design content is copyright ©. It shall be read inconjunction with all other associated project information including models,specifications, schedules and related consultants documents.

London Stay Apartments

Client:
Maidstone Ltd

Project:
The Hufflers Arms,
110 Hythe St, Kent DA1 1BN

Title:	Drawing N:	
PROPOSED SECOND FLOOR	DA11BN-110 HYTHE STREET-PR-103-R1	
Drawn: PD	Scale: 1:100 / A3	
Purpose: PLANNING	Issued: 03-2024	REV: R1