DIMENSIONS NOT TO BE SCALED FROM THIS DRAWING

AJUK
architecture &
surveying

First Floor Plan

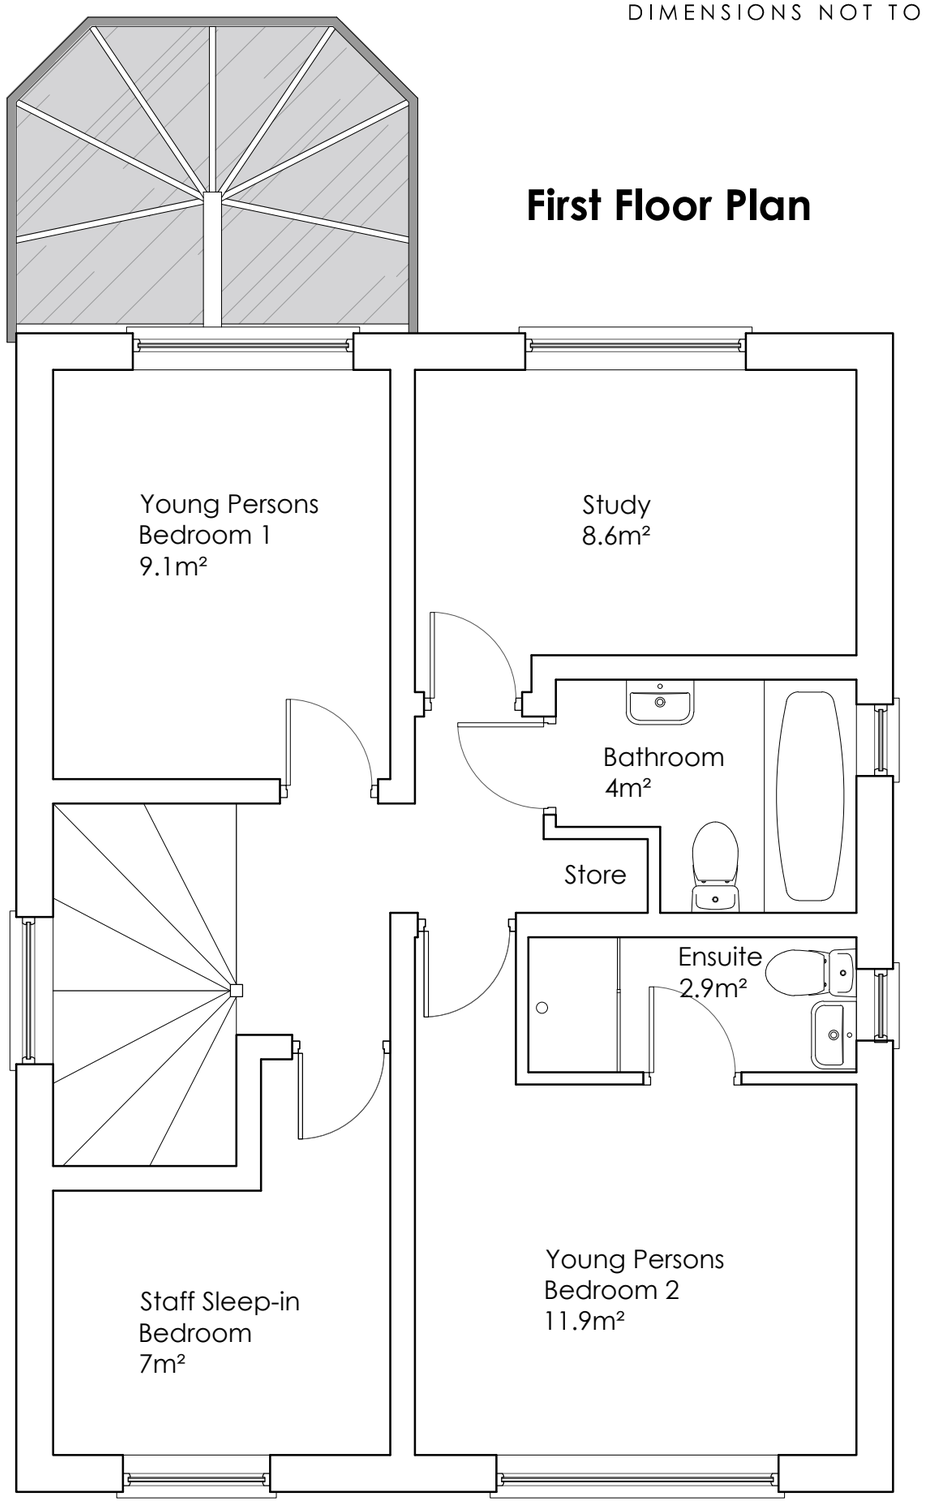

Ground Floor Plan

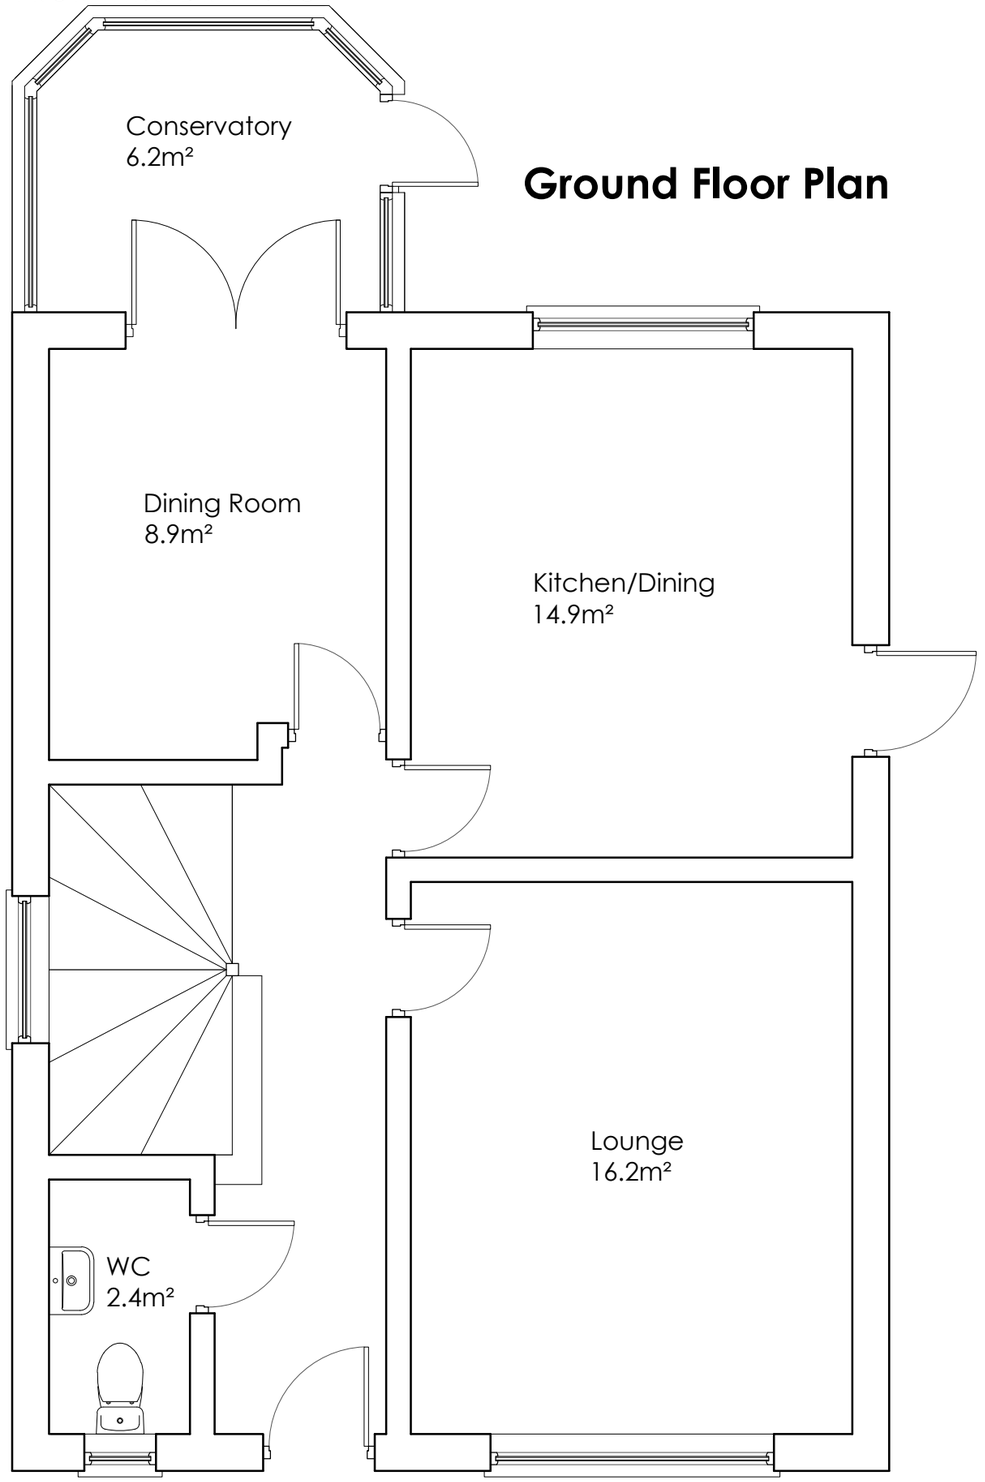

Alan Jones
Chartered Surveyors

- BUILDING SURVEYORS
- ARCHITECTURAL & INTERIOR DESIGNERS
- PROJECT MANAGERS

275 Church Street
Blackpool.
FY1 3PB

Tel: (01253) 625 400
Fax: (01253) 299 030

www.ajuk.com

No.14 Winckley Square
Preston
PR1 3JJ

Tel: (01772) 561 700
Fax: (01772) 561 701

e-mail: info@ajuk.com

Project
8 Sherwood Place
For Guidance Care

Scale	Drawing No.
1:50	B24-3086
Date	Drawn By.
March 2024	SJ

Drawing Title
Proposed Floor Plans

Revision							