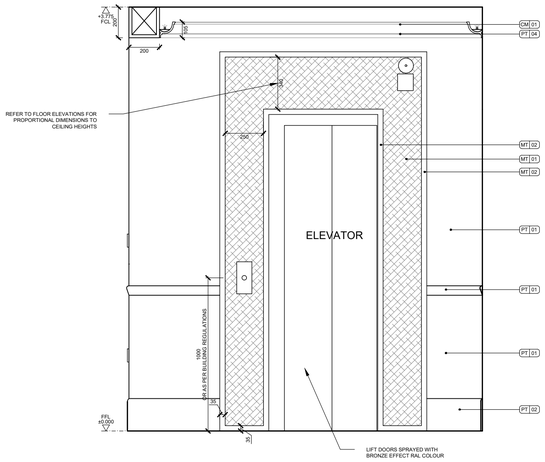

02 ELEVATION A
scale 1:20 @A1

03 CONCEPT IMAGE
scale 1:NT@A1

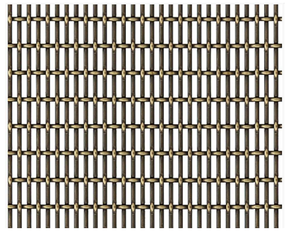

04 PROPOSED FINISH
scale 1:NT@A1

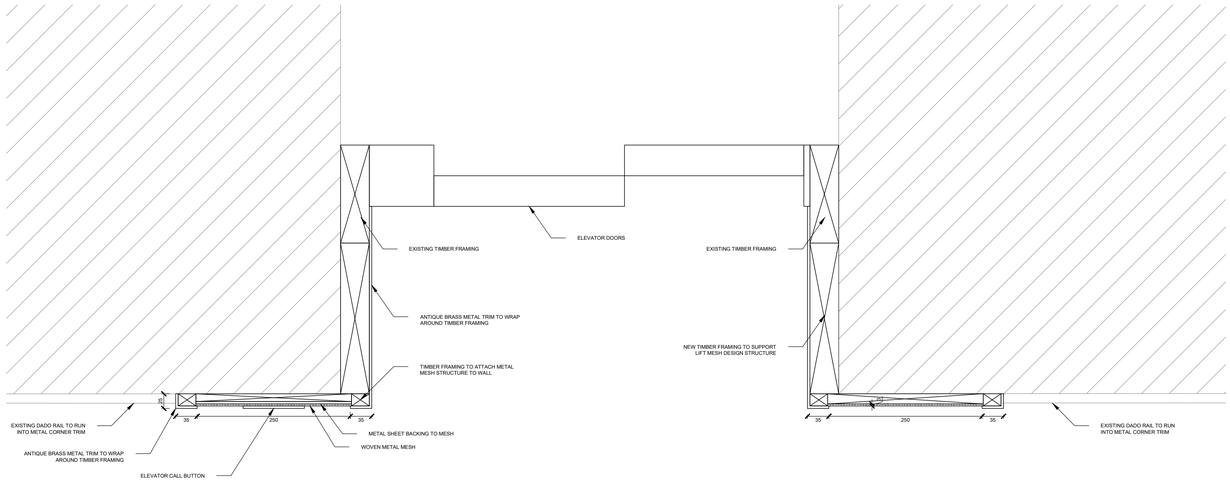

05 PLAN
scale 1:5 @A1

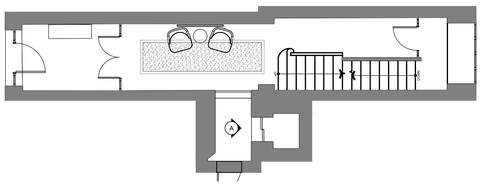

01 GENERAL ARRANGEMENT PLAN
scale 1:100@A1

This drawing is the property of Helen Green Design.
Do not scale from this drawing, all dimensions must be checked on site before any works are undertaken.

Drawings are intent only and are not to be used for construction purposes.

Where applicable material samples are to be provided by the joiner or any contractor for Helen Green Design sign off.

Trial and mock up details are to be provided where applicable.

NOTES:

THIS DRAWING IS NOT FOR CONSTRUCTION AND ILLUSTRATES DESIGN INTENT ONLY.

This drawing is to be read in conjuncion with:

NB: CONTRACTOR TO PROVIDE FINISH SAMPLES FOR SIGN OFF

NB: CONTRACTOR/LISTED BUILDING CONSULTANT TO CONFIRM FIXING RECOMMENDATION FOR MESH SCREEN TO ENSURE THERE ARE NO VISIBLE SCREWS.

Rev.	Date	Amendment
-	18.01.24	FIRST ISSUE

INTENT ONLY

Job no:	Project name:
HGD549	45 EATON SQUARE

Drawing no:	Revision:
HGD549_00.04.10	-

Date:	Scale:	Drawn:	Checked:
10/23	1:20@A1	JR	AJ

Title:
LIFT SURROUND DETAIL

HELEN GREEN
DESIGN STUDIO

29 Milner St London SW3 2QD
Tel: 020 7352 3344
Fax: 020 7352 5544
www.helengreendesign.com