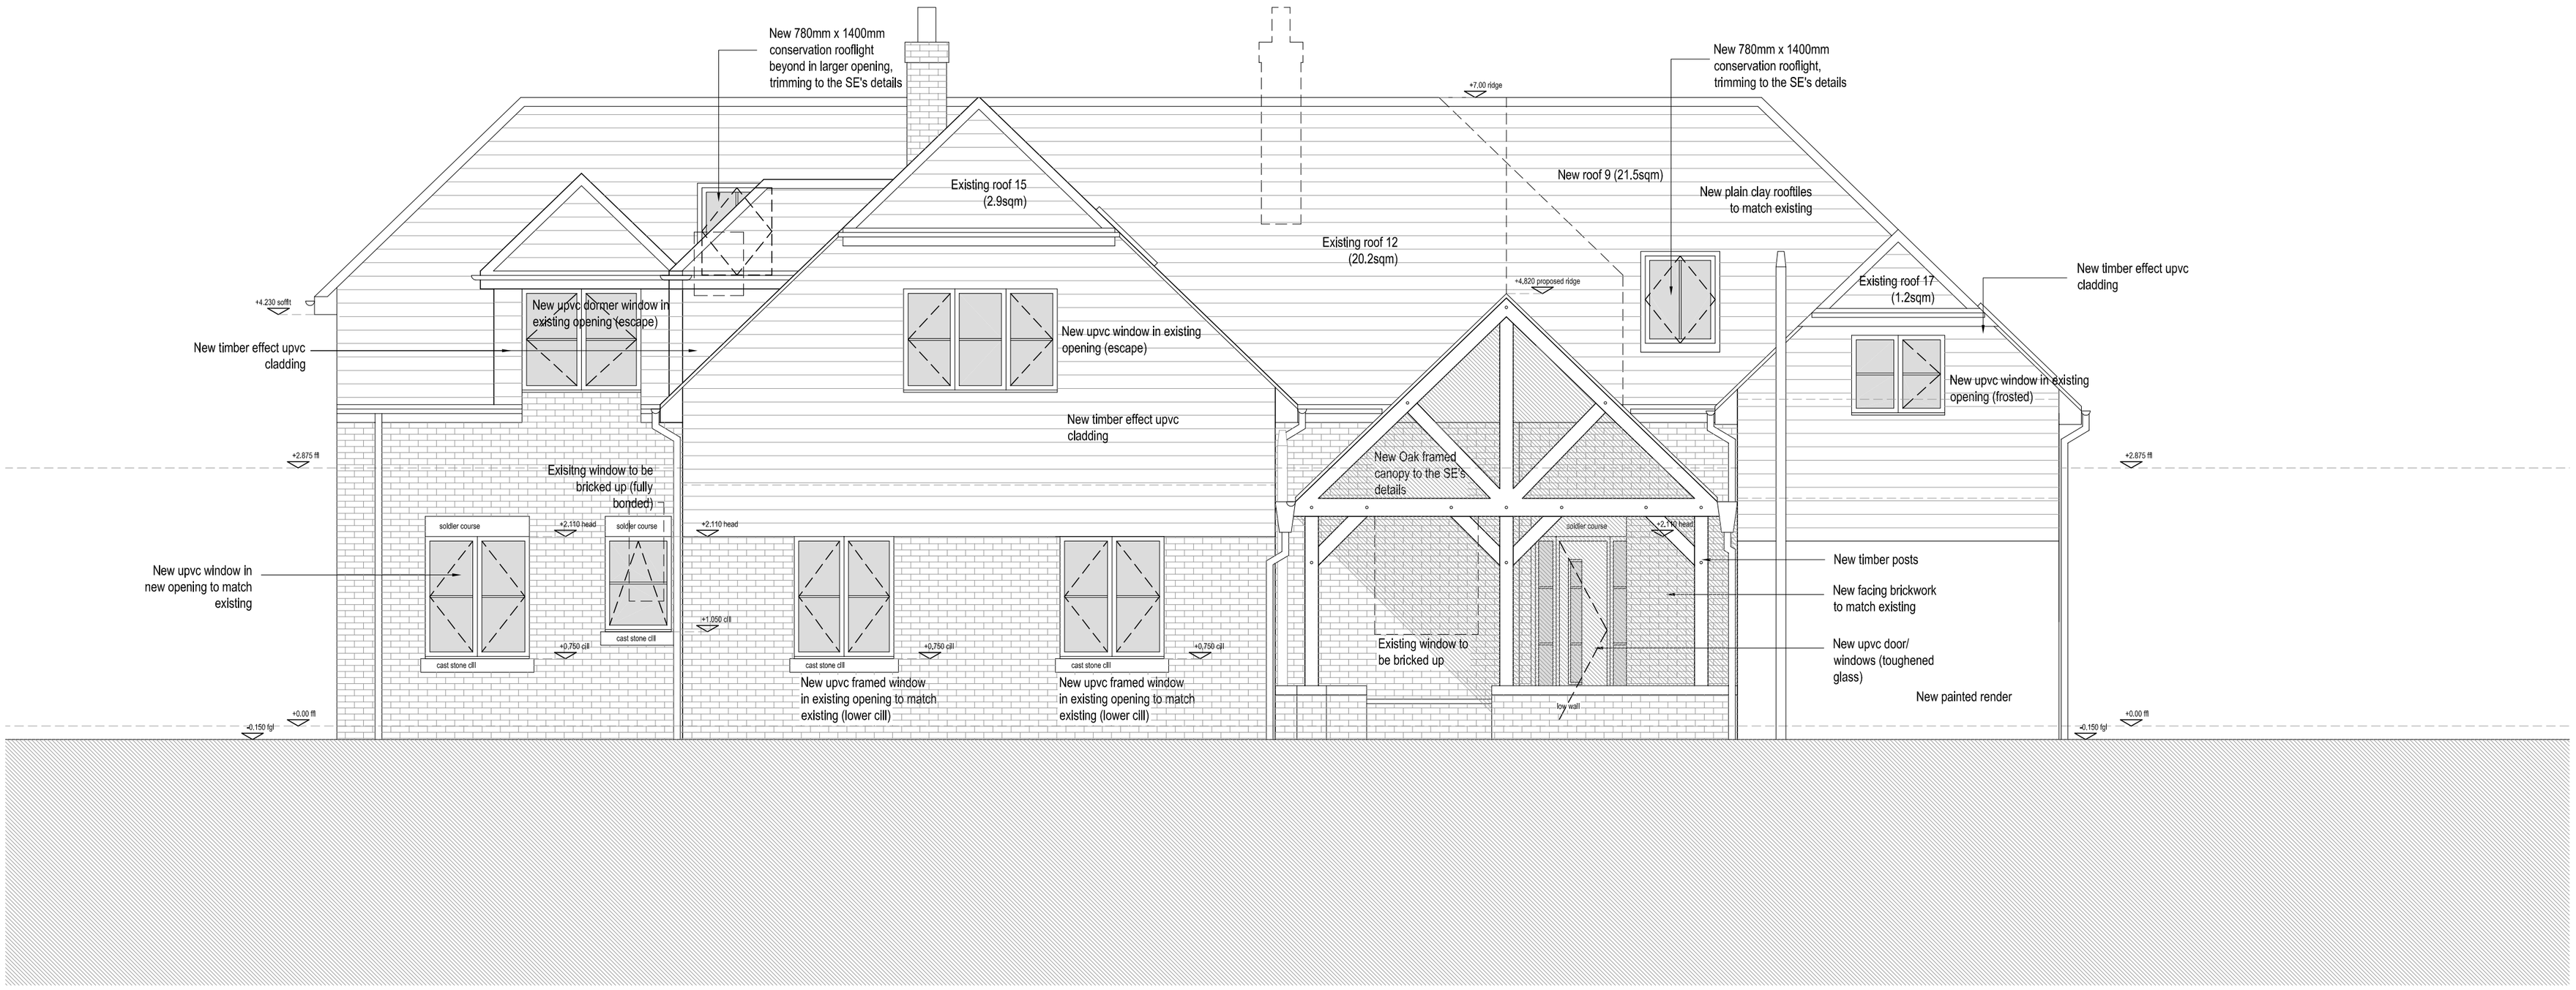

0 1 2 3 4 5 6 7 8 9 10 metres

PROPOSED NORTHWEST FRONT ELEVATION
1:50 @ A2

MARTIN COWLING ARCHITECT LTD

SCALE 1:50@A2

DRAWN MC

DATE MAY 22

SITE
FOURWINDS SUGAR LANE
BOURNE END

TITLE
PROPOSED NORTHWEST
FRONT ELEVATION

CONTRACTORS MUST CHECK ALL DIMENSIONS ON SITE. ONLY FIGURED DIMENSIONS ARE TO BE WORKED FROM. DISCREPANCIES MUST BE REPORTED TO THE ARCHITECT BEFORE PROCEEDING. © THIS DRAWING IS COPYRIGHT

mobile: 07711 575945
email: martin.cowling@gmail.com
MARTIN COWLING ARCHITECT LTD BA(hons) DipARCH
web: www.martincowlingarchitect.com

FWSL/ SK11D