All work to comply with
current building regulations
and codes of practice

Proposed External Finish
Materials to Match Existing
External Finish Materials

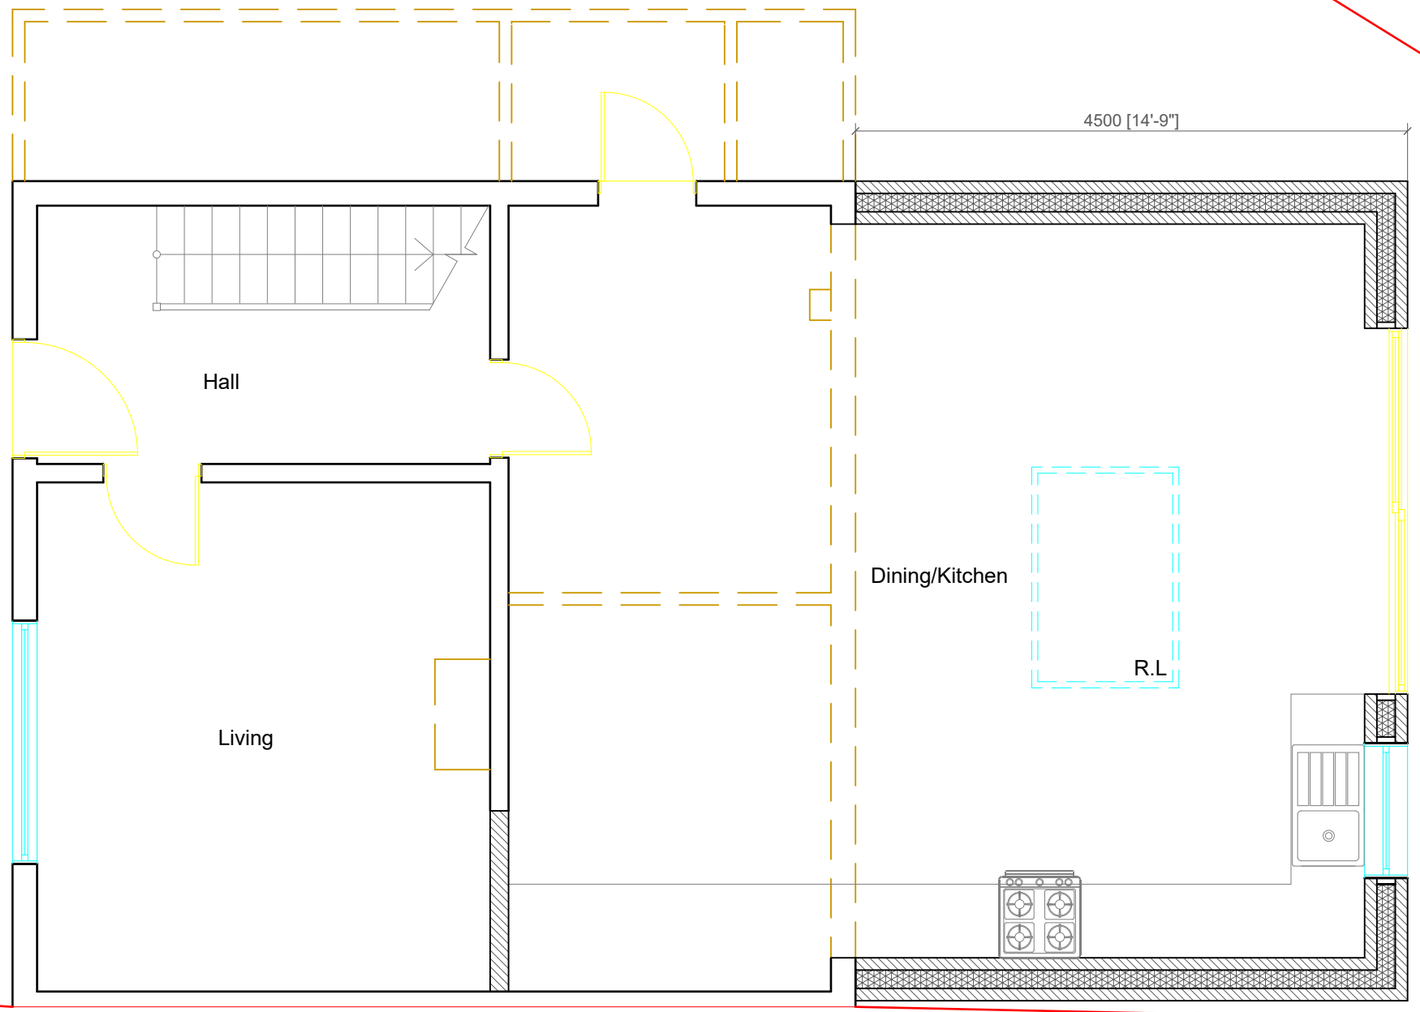

Proposed Ground Floor Plan

Scale 1:50

1:50

0 1 2 5 10 Meter

LB Archigroup	Project: 112 Woodhall Lane, Watford, WD19 6EY	Title: Proposed Ground Floor Plan	Scale: 1:50 @ A3 Date: 25.03.2024 Drawing No.: LBA 3389PA - 02/LB Revision

info@lbarchigroup.co.uk Mob: 07710410150