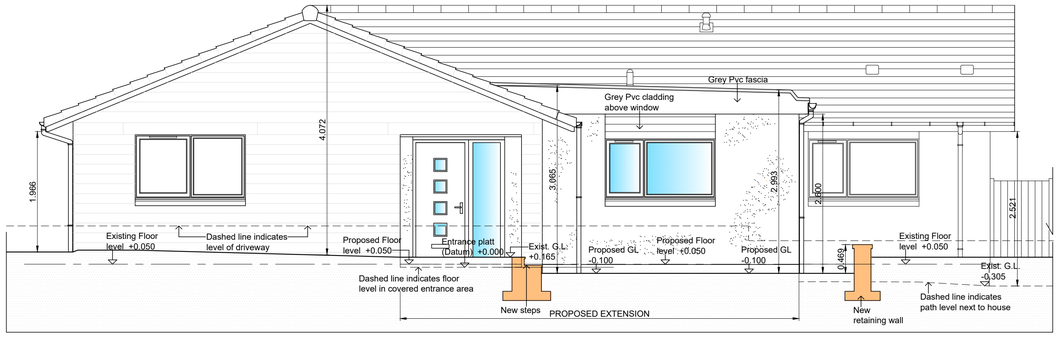

Side (North) Elevation

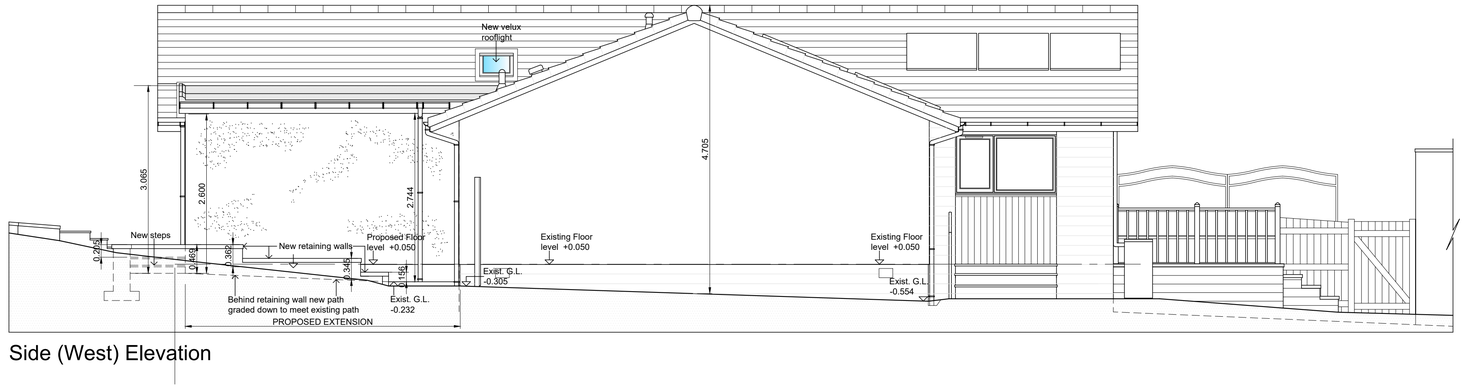

Side (West) Elevation

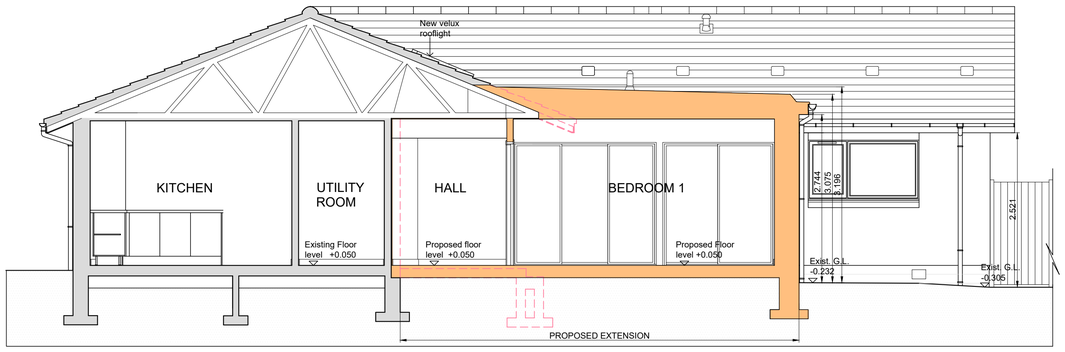

Section A-A

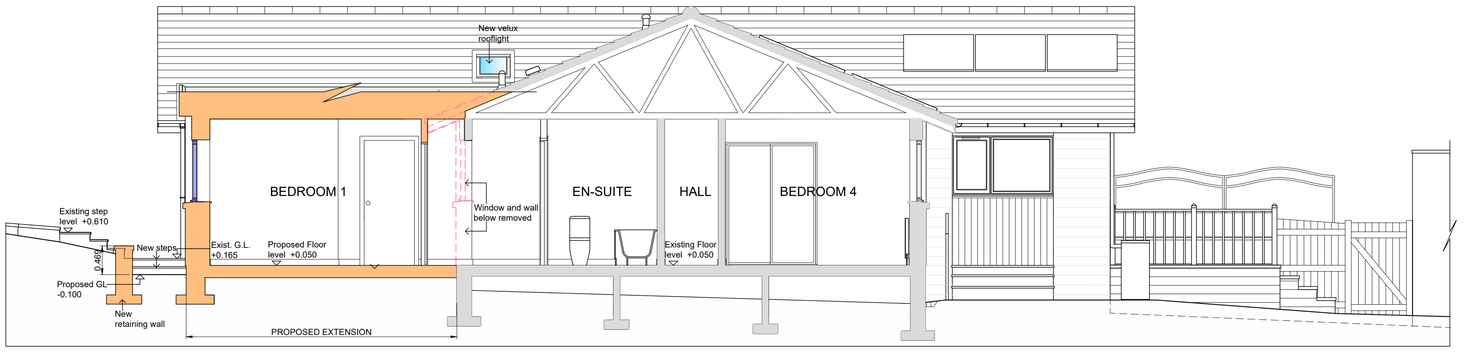

Section B-B

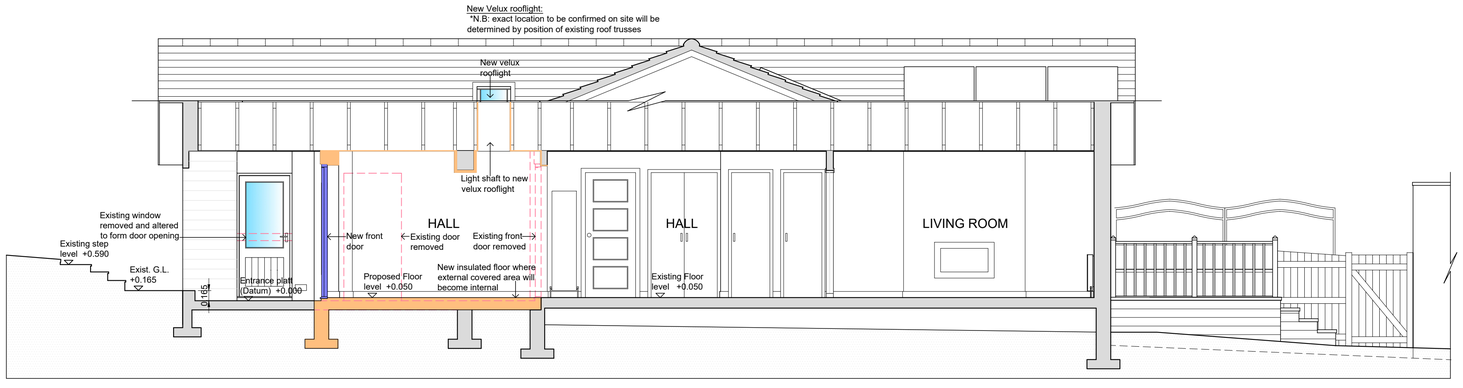

Section C-C

Proposed Elevations & Sections

SCALE 1:50 @ A1

0 1 2 3 4

Proposed Finishes:

Basecourse:
Smooth cement render

Main Walls:
Drydash roughcast to match existing

Doors:
Grey Upvc or composite and double glazed doors

Windows:
Grey Upvc framed double glazed windows

Fascias & Soffits:
Grey pvc fascias and white pvc soffits all to match existing

Rainwater Goods:
Pvc all to match style and colour of existing

Roof:
Dark grey Sarnafil (or equal) flat roof finish

Proposed Front Extension

7 Westhill Grange, Westhill, Aberdeenshire, AB32 6QJ

for: Mr A. George

Proposed Elevations & Sections

project: F19 drawing: 16 revision: C

date: March 2024

status: Planning

ref: F19-02

A	First issue	7/3/24
B	Roof type changed	25/3/24
C	Dimensions and levels added	27/3/24

DEEMOUNT DESIGN
ARCHITECTURE & INTERIORS

Tel: 01224 443131 info@deemountdesign.co.uk www.deemountdesign.co.uk

Deemount Design, 12 Deemount Road, Ferryhill, Aberdeen, AB11 7TJ

© This drawing is the sole copyright of Deemount Design Ltd. and should not be copied or reproduced without prior permission. Deemount Design Ltd. registered in Scotland 563290