The Harris Group Ltd does not accept liability for any deviation to our drawings or specification. This Drawing is copyright and may not be reproduced in whole or part without written authority. Do not scale off this drawing.

Rev	Date	Description	Drawn	Chk'd
P1	05.03.24	FIRST ISSUE	JM	JK
P2	08.03.24	UPDATED TO LATEST MERCH	JM	JK

0 1000 2000 3000 4000 5000mm
SCALE 1:100

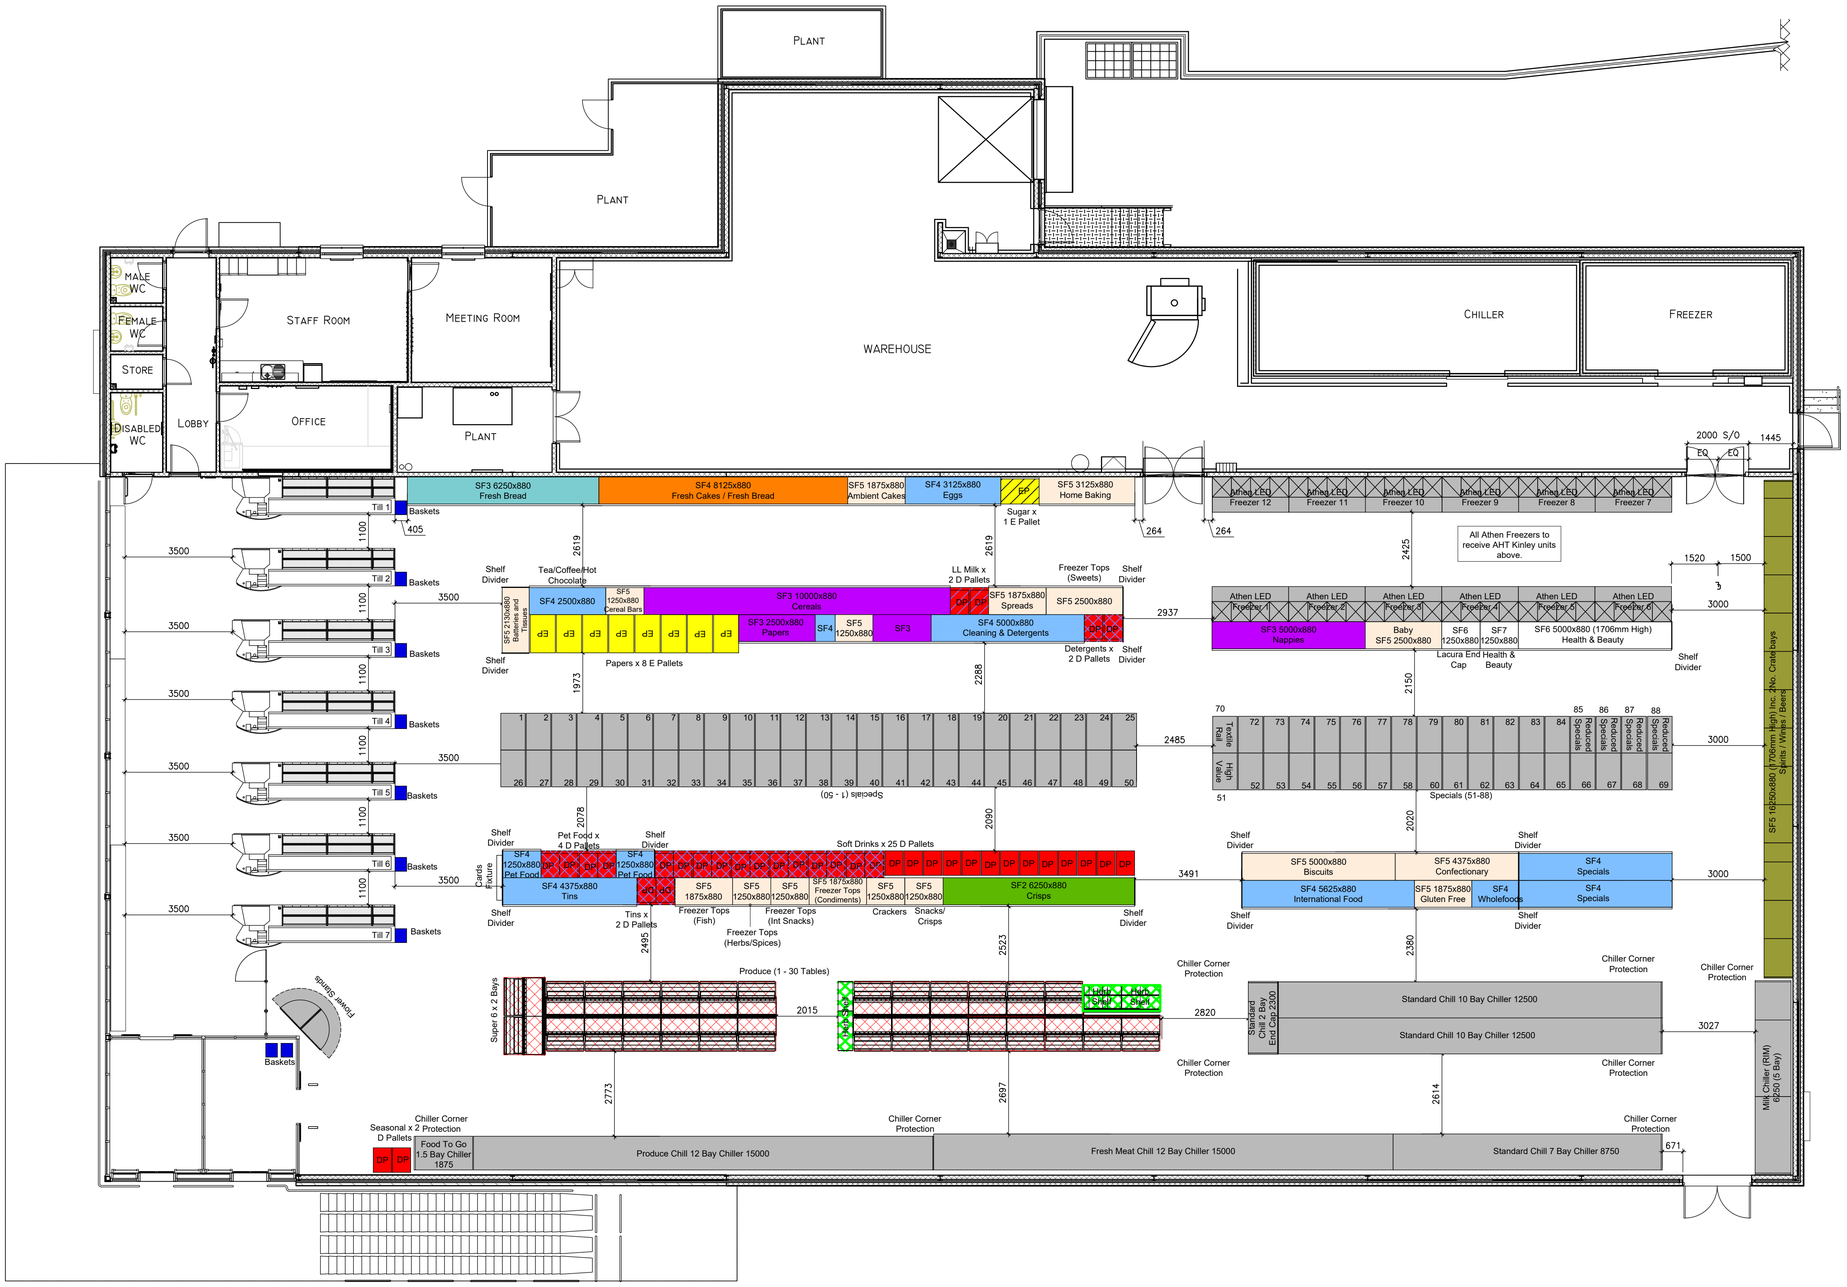

EXISTING

1254m² KEY FACTS

1.5 Bays of Food To Go Chiller
12 Bays of Produce Chillers
12 Bays of Fresh Meat Chiller
31 Bays of Standard Chiller
5 Bays of Fresh Milk Chiller
12 Freezers
42 D Pallets
9 Euro Pallets
88 Special Tables

N.B. Dimensions does not include Freezer protection or price below
Chiller corner protection to be McCue Corner Guard 18", installed in accordance with manufacturers design and details for tiled floors.

LEGEND:

- D Pallet
- Euro Pallet
- 2 Tier Over Euro Pallet
- Over D Pallet Shelf
- 2 Tier Over D Pallet Shelf
- 3 Tier Produce Shelf
- 2 Tier Produce Shelf
- Magazine Stand
- Baskets
- Shelf (2 Tier Flexible) See Diagram Right
- Shelf (3 Tier Flexible) See Diagram Right
- Shelf (3 Tier Radford Bread)
- Shelf (4 Tier Flexible) See Diagram Right
- Shelf (4 Tier Ochs Bread)
- Shelf (4 Tier Radford Bread)
- Shelf (5 Tier Flexible) See Diagram Right
- Over Freezer Shelf (S1 = 1050 Bottom Freezer Shelf 1, S2 = 1400 Top Freezer Shelf 2)
- Herb Shelf
- Shelf (5 Tier) Umdasch BWS Shelving

TENDER DRAWING.
This drawing has been prepared to assist the Contractor in preparing a Design and Build Tender and is not intended to be a final Construction drawing. All details shown are subject to design development.

For Structural details refer to the Structural & Civil Engineers detailed design drawings & specifications.

For M&E information, refer to the M&E Engineers and sub contractor's design drawings & specifications.

Do not scale from this drawing. Verify all dimensions and setting out on site. Notify any discrepancies to the architect. For Health & Safety information, refer to the Designers Risk Assessments. This drawing is copyright and may not be reproduced in whole or part without written authority.

THE HARRIS PARTNERSHIP
Architecture
Masterplanning
Interior Design
www.harrispartnership.com
Wakefield Manchester Milton Keynes Reading London Harrogate

Client
ALDI STORES LTD

Project Title
PROPOSED C02 UPGRADE

SHREWSBURY ROAD
OSWESTRY
SY11 2RT

Drawing Title
EXISTING MERCHANDISING

Drawn	Checked	Scale @A1	BIM Status	Date
JM	JK	1:100	SO	MAR 2024

Drawing Status	Rev.	THP Project No
PRELIMINARY	P2	20106

Project No.	Originator	Volume	Level	Type	Role	Number
	THPM	XX	XX	DR	A	308