Demolitions and proposed plans

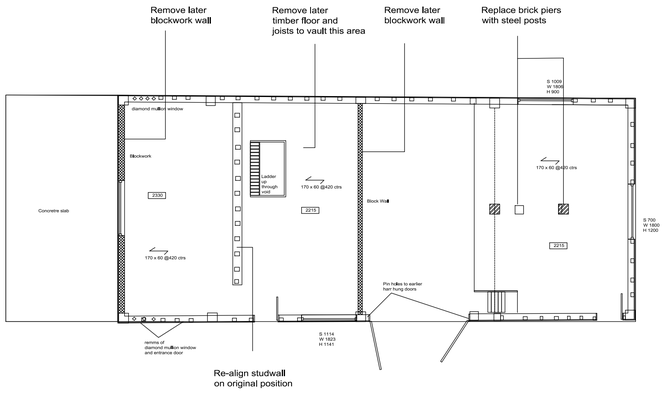

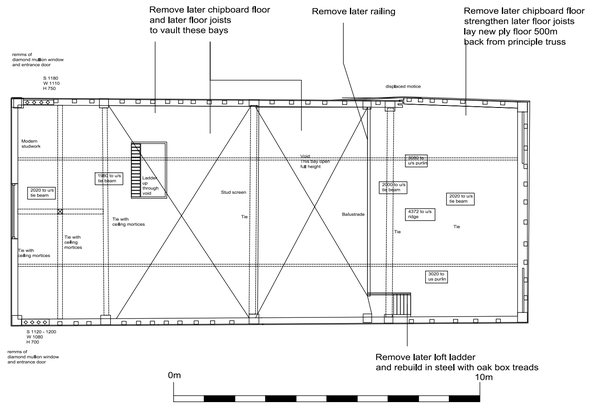

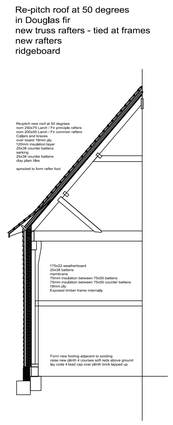

0m 10m

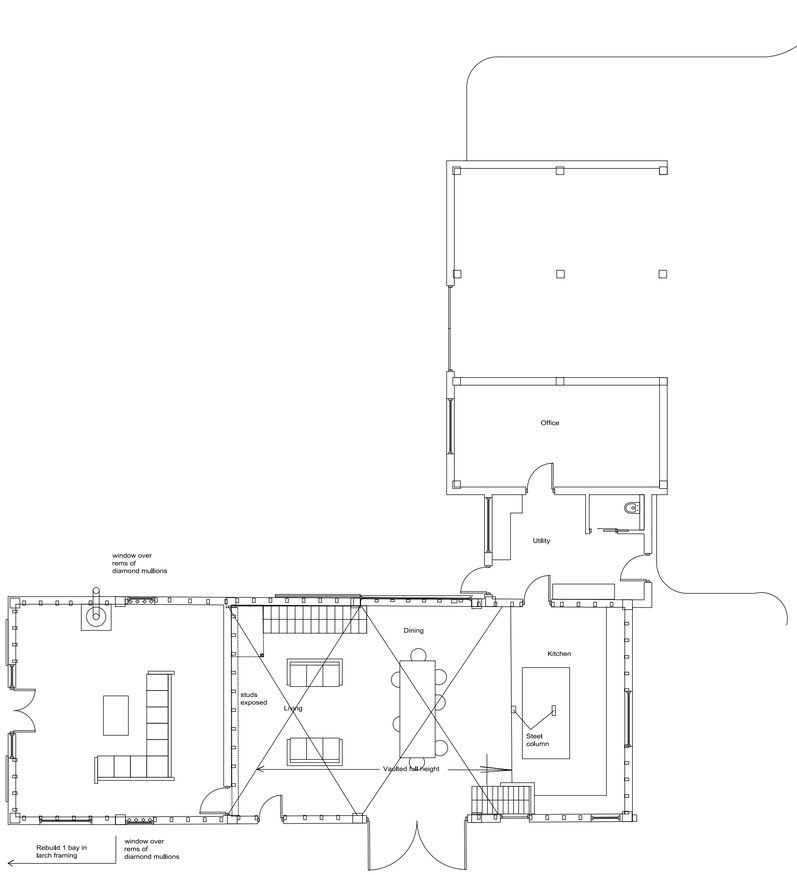

Ground

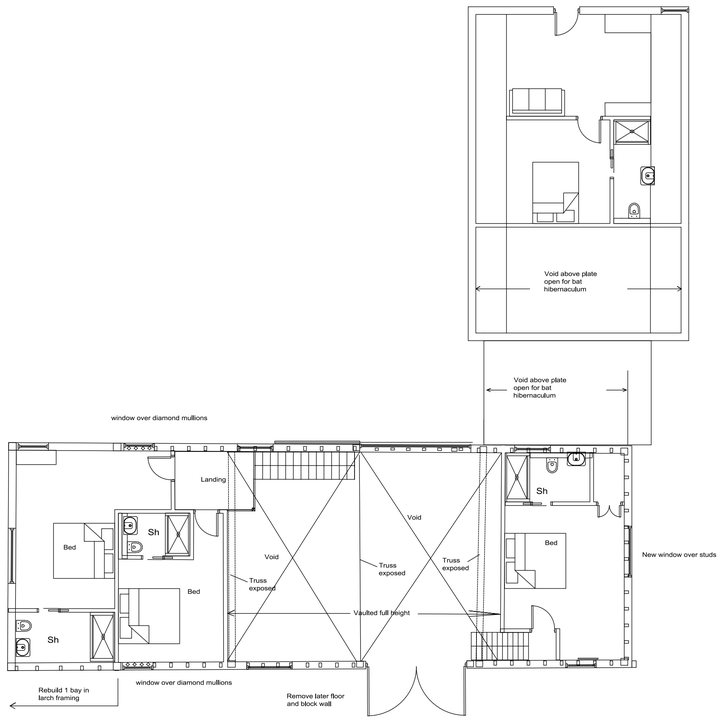

First

0m 10m

C 23/3/2021 further clarify vaulting
B 20/03/2021 Clarify vaulting , alter flue
A 28/01/2021 Alterations to void two bays

Rev.	Date	Details	Drawn	Checked

Issued for:

Planning

Project/Client:
Barn at Barley Green Farm
G Jones

Project No: 2010

Dwg No: PL 08 Rev: C

Scale: 1:100 @ A1

North:

Drawing:
Proposed plans

Drawn By: Date:

Checked By: Date:

Brooks Architects Limited

16 Colonial House, Leiston, Suffolk. IP16 4JD
T: 01728 832 165 F: 01728 831 992
E: info@brooksarchitects.com
www.brooksarchitects.com

© Brooks Architects Ltd
Contractors must work only to figured dimensions which are to be checked on site
This line measures 90mm at stated sheet size