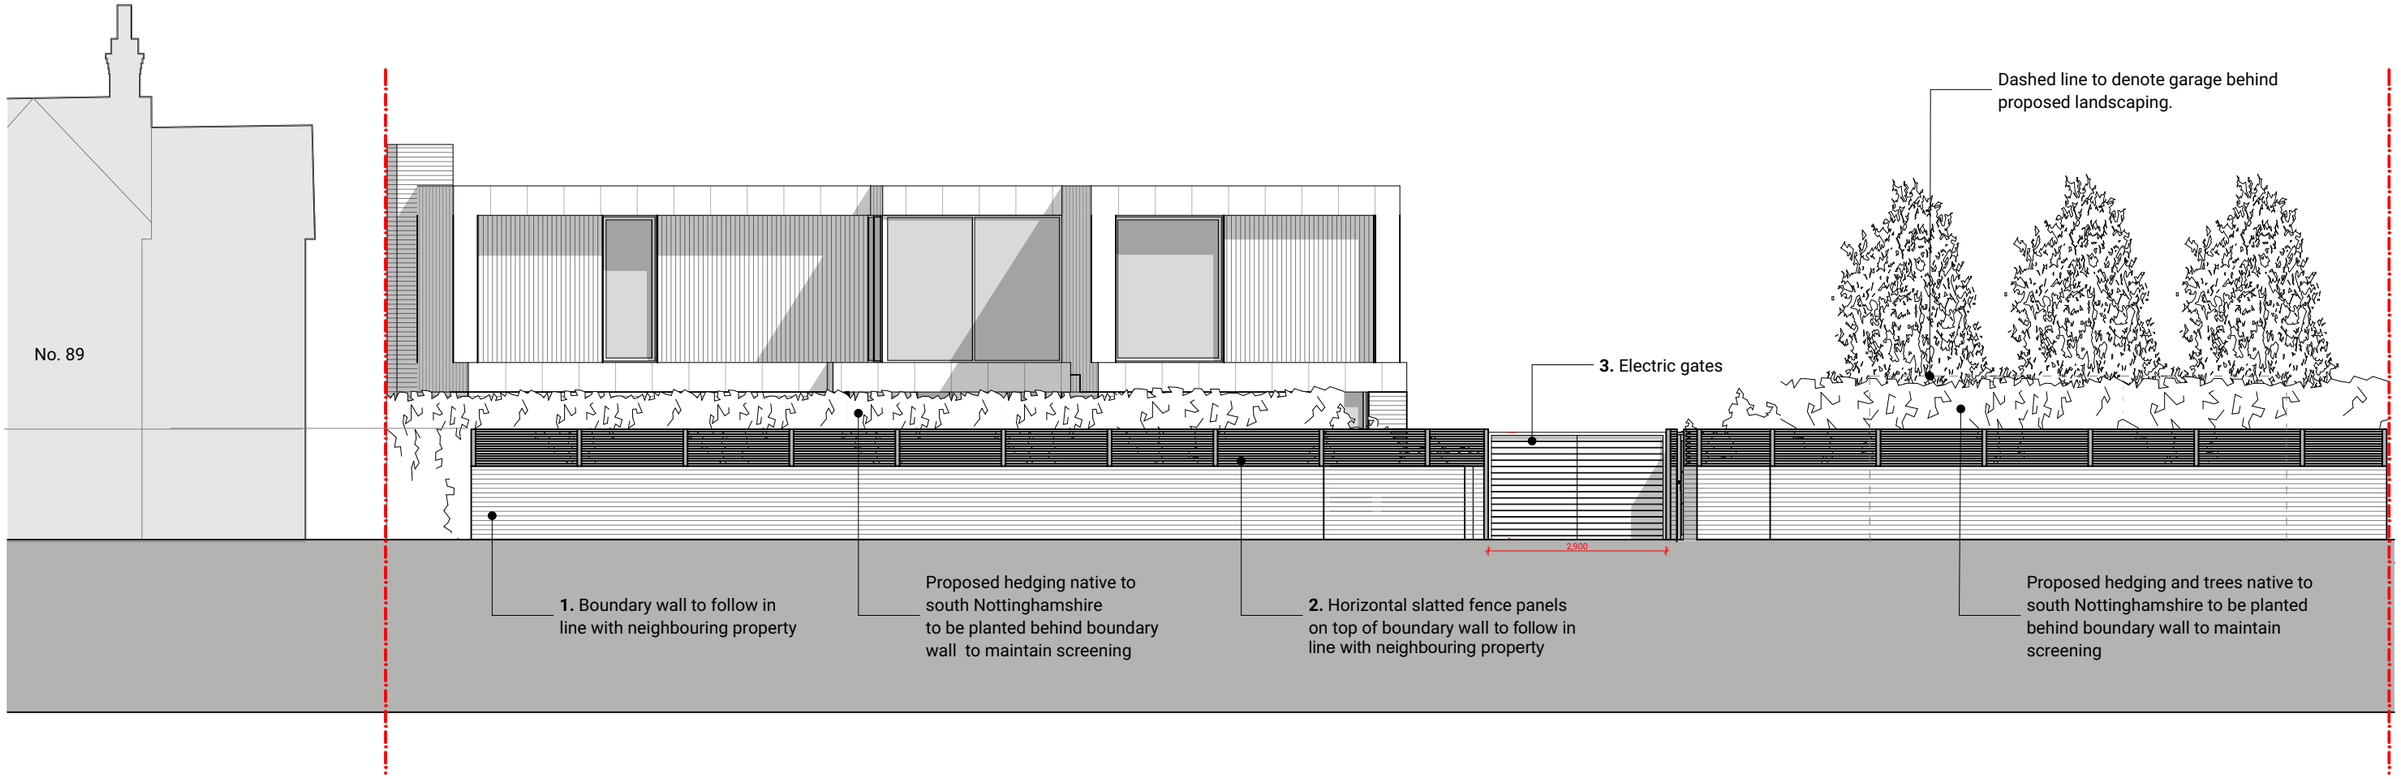

Long Acre East Street Elevation

Scale 1:100

Material Palette:

2. Aria Aluminium Fence Panel H. 600mm - Grey

3. Classic Dark Grey Straight Top Driveway Gate - Dark Grey

Proposed Street Elevation- REV B						
Document Reference					Project No.	
Project	Originator	Zone	Level	Type	Role	Number
LON	TM	B1	XX	DR	IA	

Project Name
1 Long Acre East

Client
Mr John Granger

Rev	Description	Date	Initials

Rev B: 09/03/2024
Notes amended to indicate boundary wall and panels should follow in line with those at neighouring property at no.89