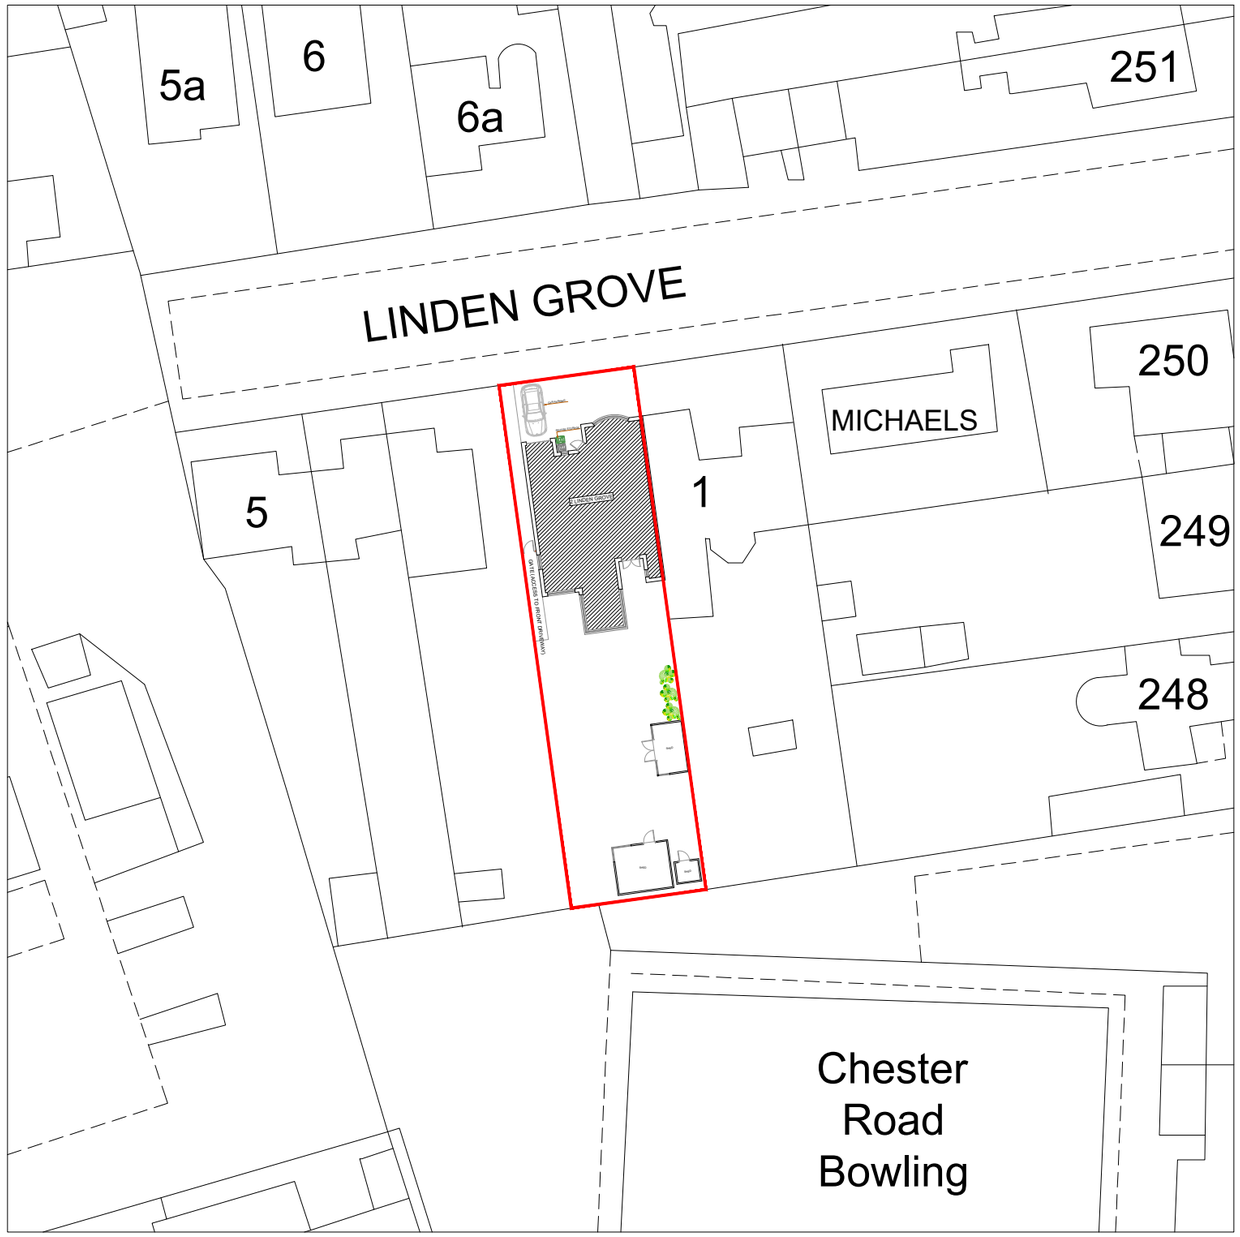

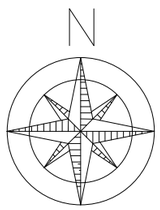

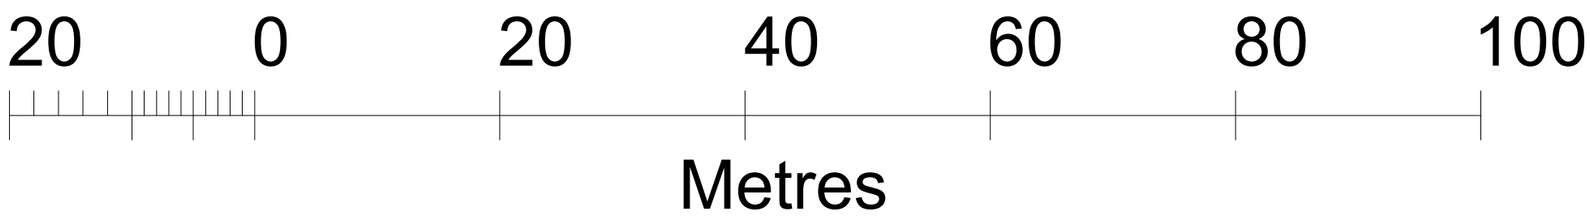

A 26.03.24 DA ISSUE GK AMENDMENT BY	SCALE 1:500@A3	Project : Proposed Granny Annex	Sheet Title : Existing Site Block Plan	Address : 2 Linden Grove KIDDERMINSTER DY10 1TF
		Date : 26/03/24	Sheet no : 02	Applicant :