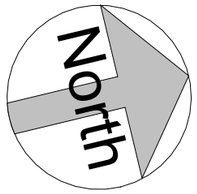

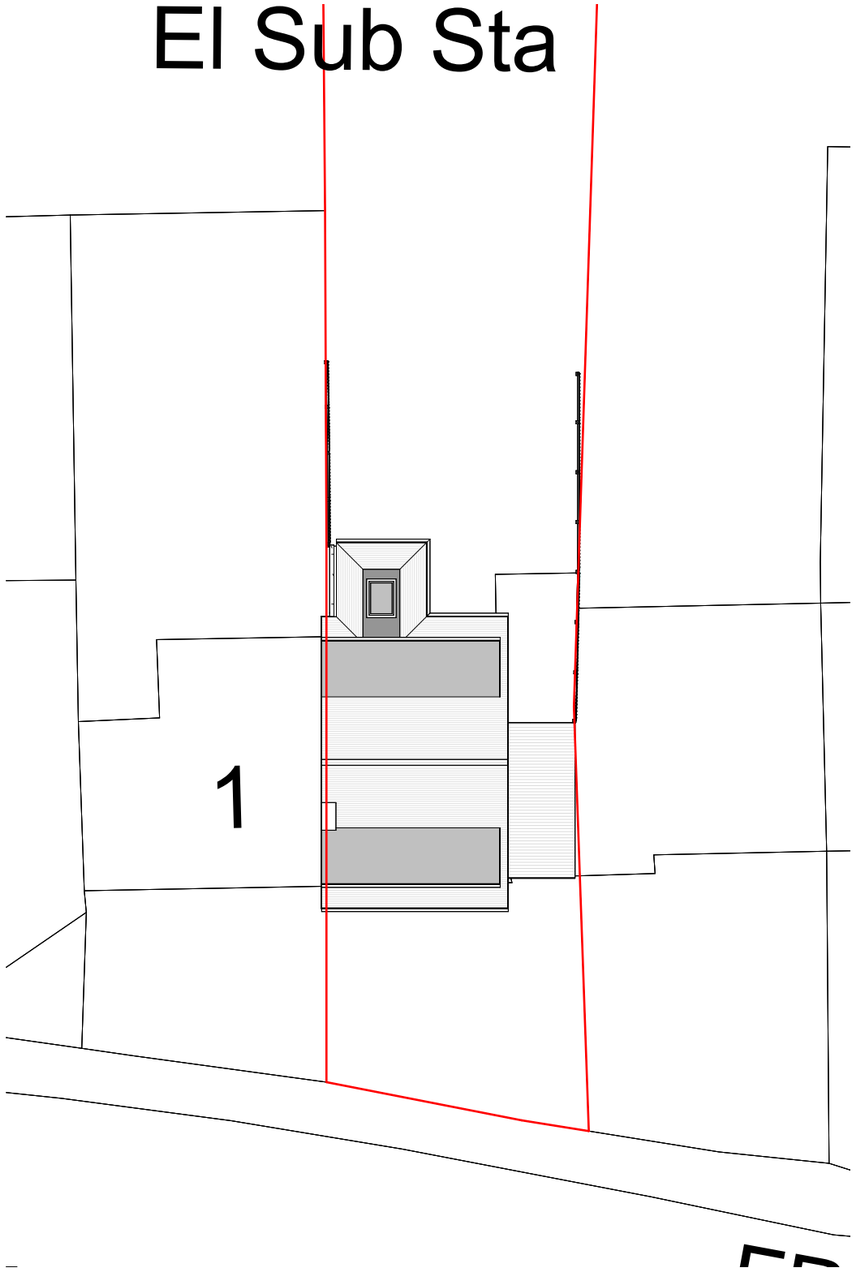

Site Plan

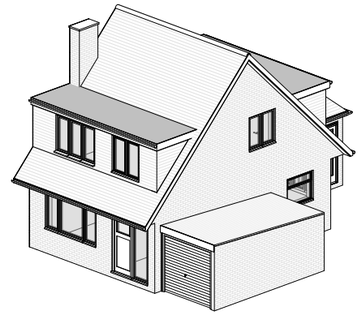

3D View 1

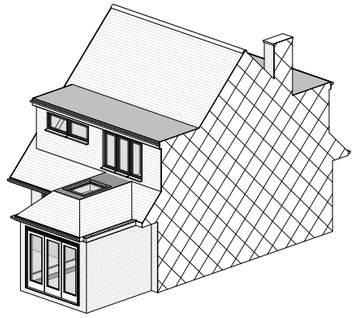

3D View 2

Fluent
ARCHITECTURAL DESIGN SERVICES
FLUENT
ARCHITECTURAL DESIGN SERVICES
Tel: 0800 043 8838
E-mail: info@fluent-ads.co.uk
Web: fluent-ads.co.uk

3 Freemantle Road. Bagshot	Scale @ A3 1 : 200	Drawing number P.M.400	Key: Existing, Proposed, SVP, Boundary line, Existing drainage, Proposed drainage, Overhead
Proposed Site Plan and 3D Views	Date 09.11.2022	Project number FLU.1984	0 4 8 12 16 20 GRAPHIC SCALE: 1:200
	Drawn by MV	Rev	

No.	Description	Date