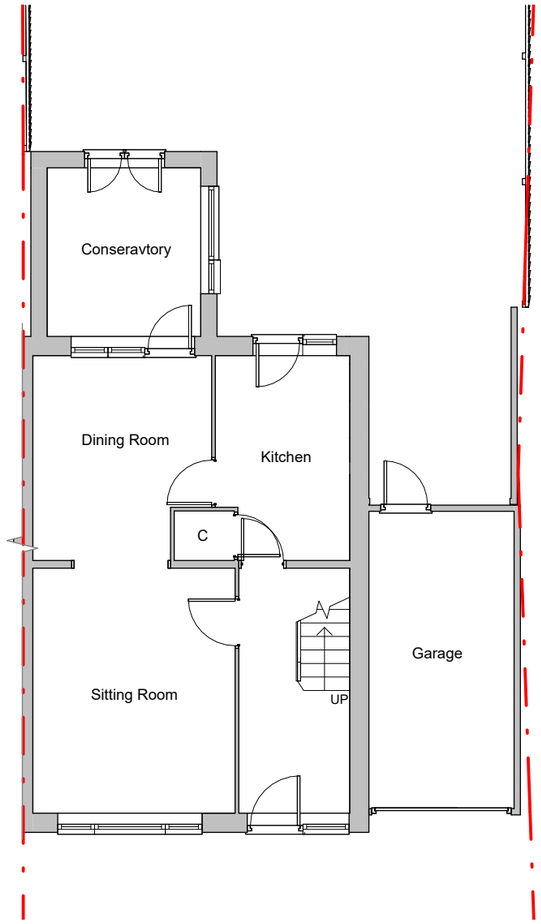

Ground Floor

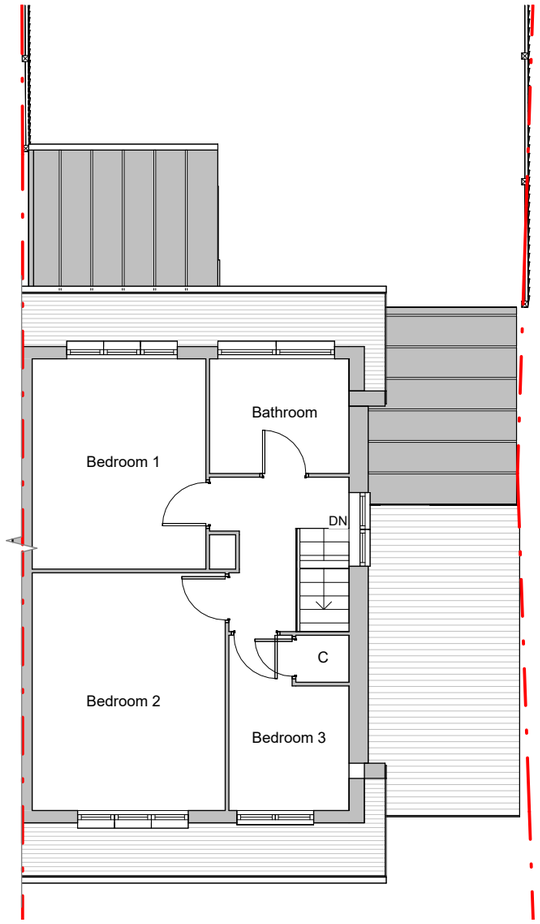

First Floor

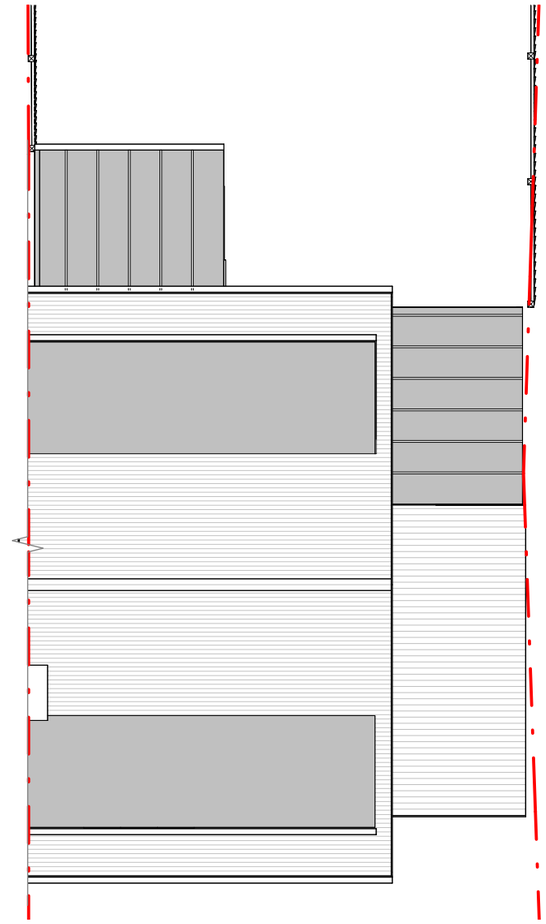

Roof Plan

Fluent
ARCHITECTURAL DESIGN SERVICES
FLUENT
ARCHITECTURAL DESIGN SERVICES
Tel: 0800 043 8838
E-mail: info@fluent-ads.co.uk
Web: fluent-ads.co.uk

3 Freemantle Road. Bagshot

Existing Floor Plans

Scale @ A3 1 : 100	Drawing number P.M.200
Date 09.11.2022	Project number FLU.1984
Drawn by MV	Rev

Key:
Existing · Proposed · SVP · Boundary line · Existing drainage · Proposed drainage · Overhead

0 1 2 3 4 5 10
GRAPHIC SCALE: 1:100

No.	Description	Date