0m 1 2 3 6m

1:100

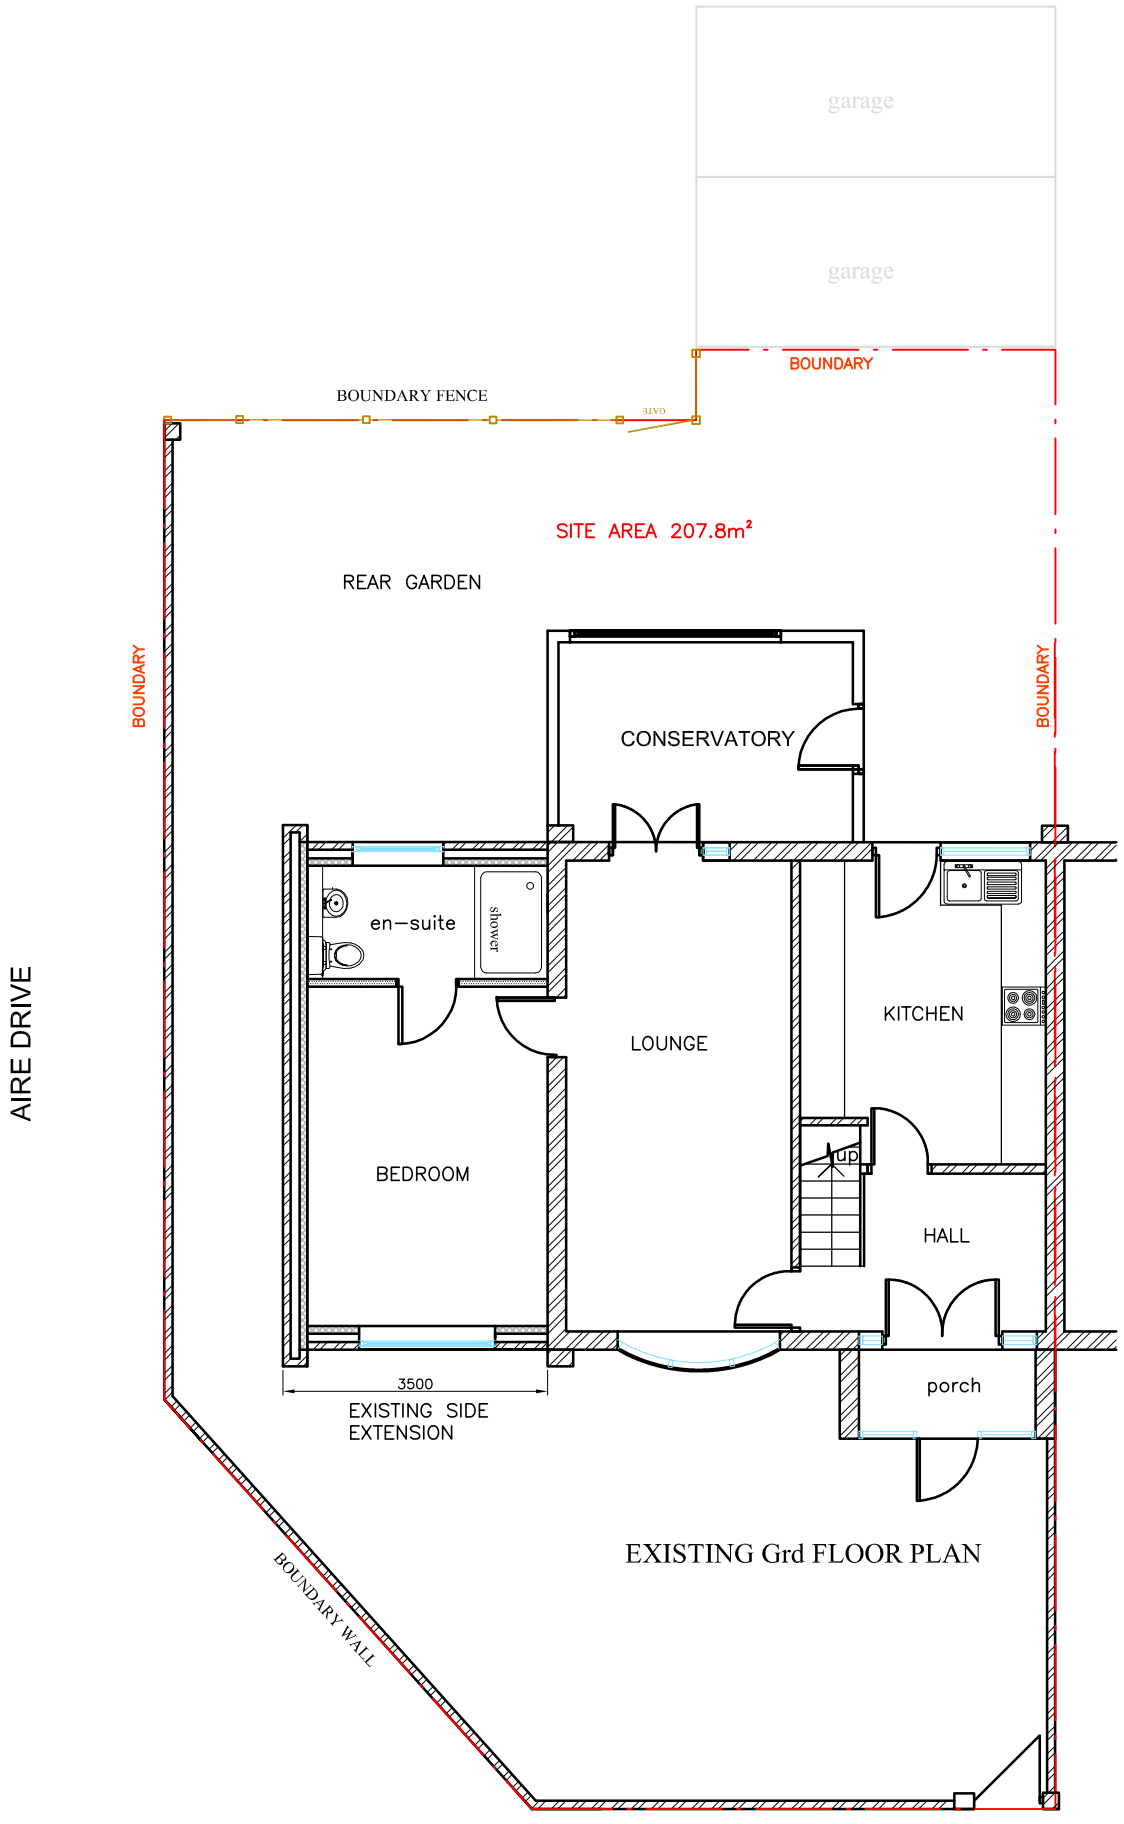

EXISTING Grd FLOOR PLAN

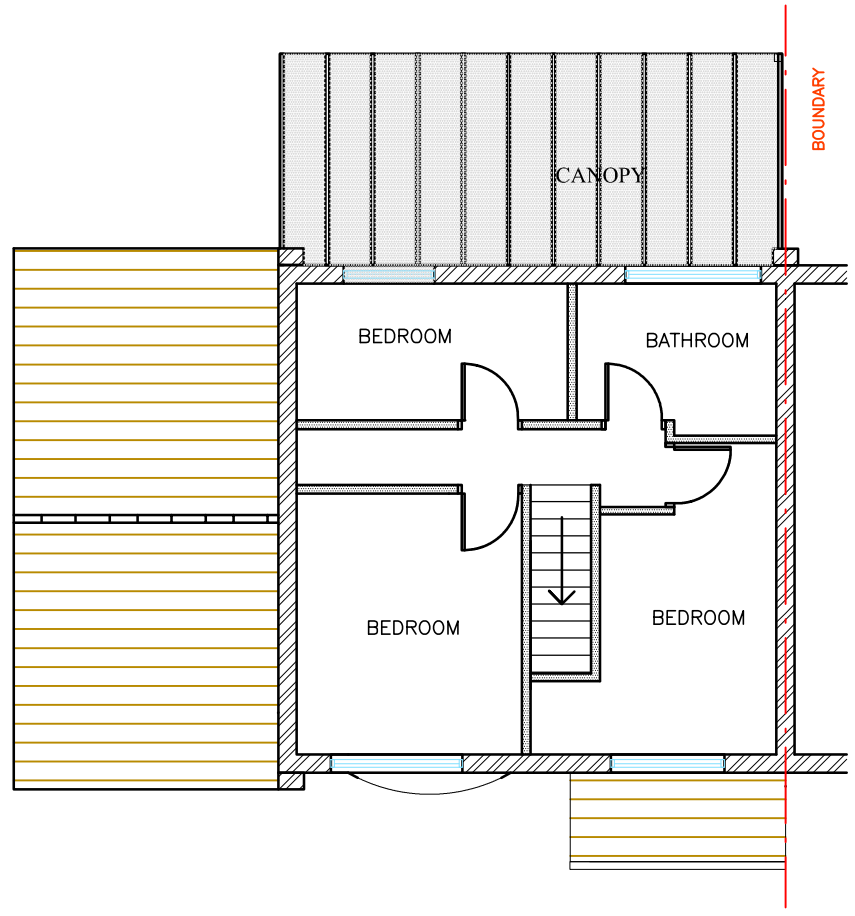

EXISTING 1st FLOOR PLAN

Location	Project	Drawing Title	PLANNING	Scale : 1:100@A3	Date : FEB 2024
136D DAIGLEN DRIVE SOUTH OCKENDEN, RM15 5AR	1st FLOOR SIDE EXTENSION ABOVE EXISTING SIDE EXTENSION	EXISTING FLOOR PLANS		Drawing number	Rev
				SE/136DD/01	