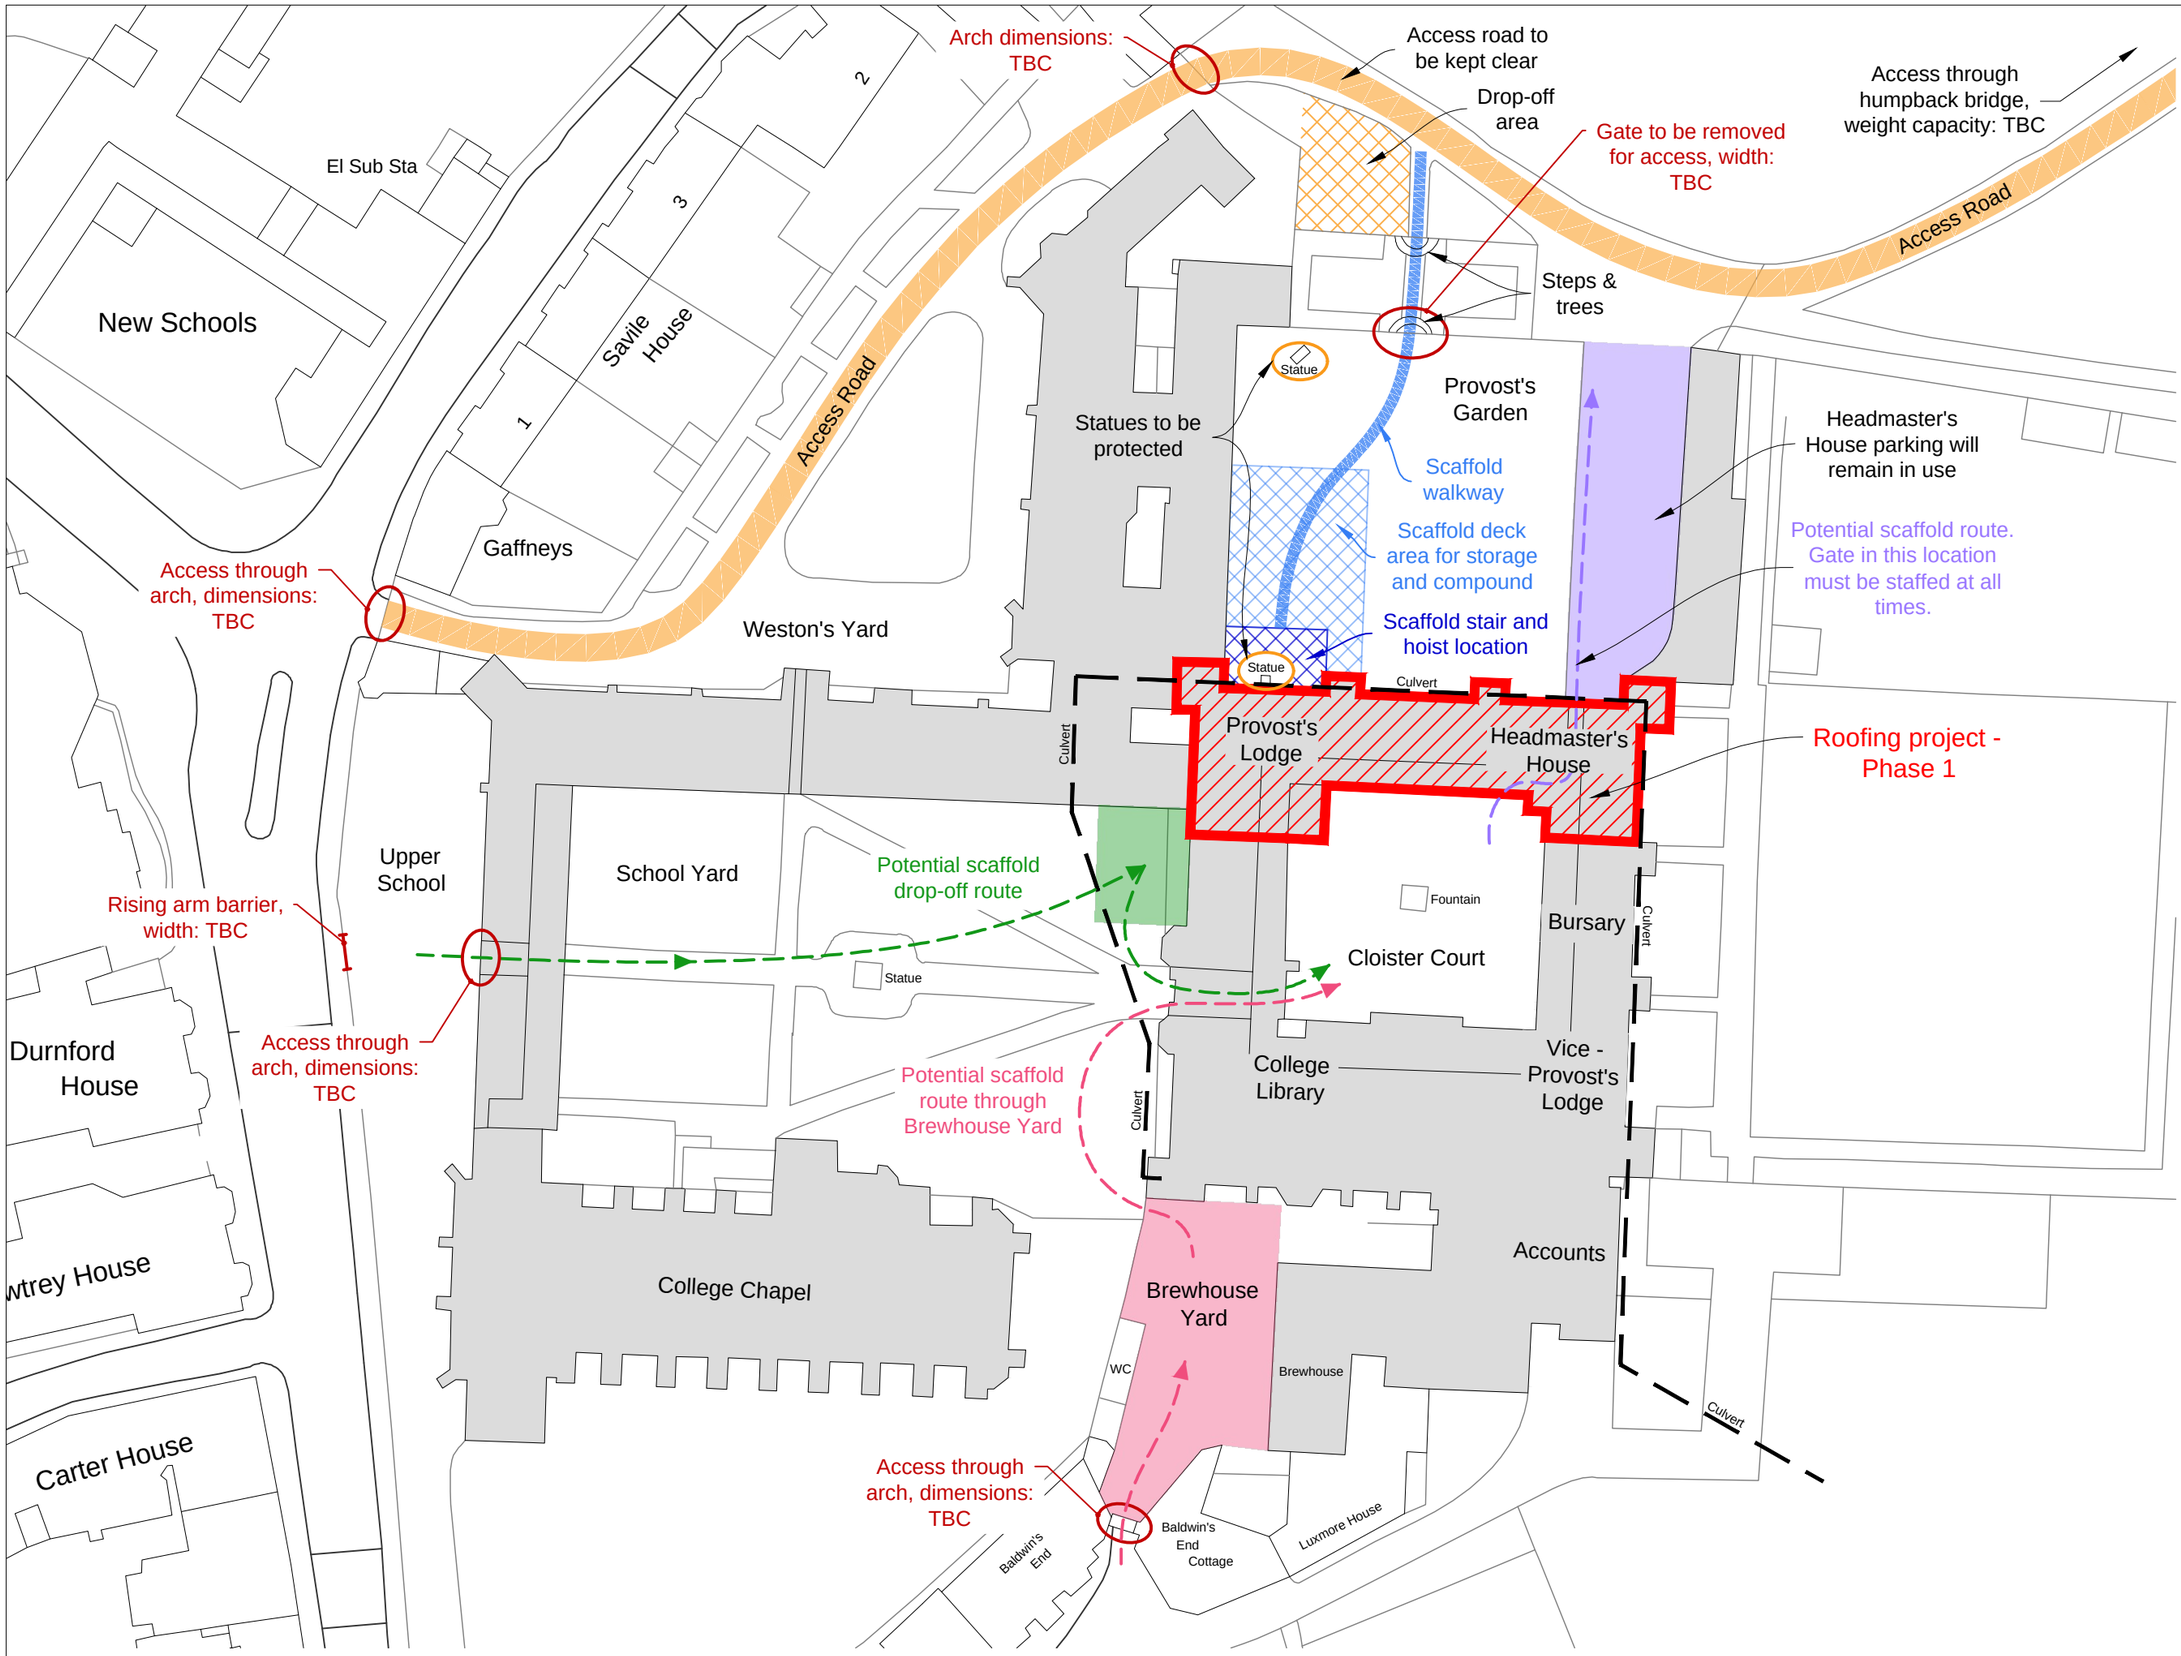

SITE LOGISTICS PLAN
Not to scale

GENERAL NOTES:

1. Do not scale from this drawing. Use figured dimensions only. Contractor to check dimensions on site prior to construction and notify CA of any discrepancy.
2. This drawing is to be read in conjunction with all other relevant contract drawings, specifications & Schedules.
3. If in doubt: Ask
4. Martin Ashley Architects shall be notified in writing of any discrepancies.

Location of site

Rev.	Date.	Reason For Issue.	Chk.

Status
Preliminary

MARTIN ASHLEY ARCHITECTS
745, 7th Floor, Regal House, 70 London Road, Twickenham, Middlesex, TW1 3QS
T +44 (0) 20 8948 7788
www. ma-arch.co.uk

Client
ETON COLLEGE

Project
ROOFING PROJECT
PHASE 1

Title
SITE LOGISTICS PLAN

Date	Scale
March 2024	NTS
Checked By	Drawn By
KK	BC

Drawing Number: 2241-16/00/00
Revision:

© Martin Ashley Architects 2024