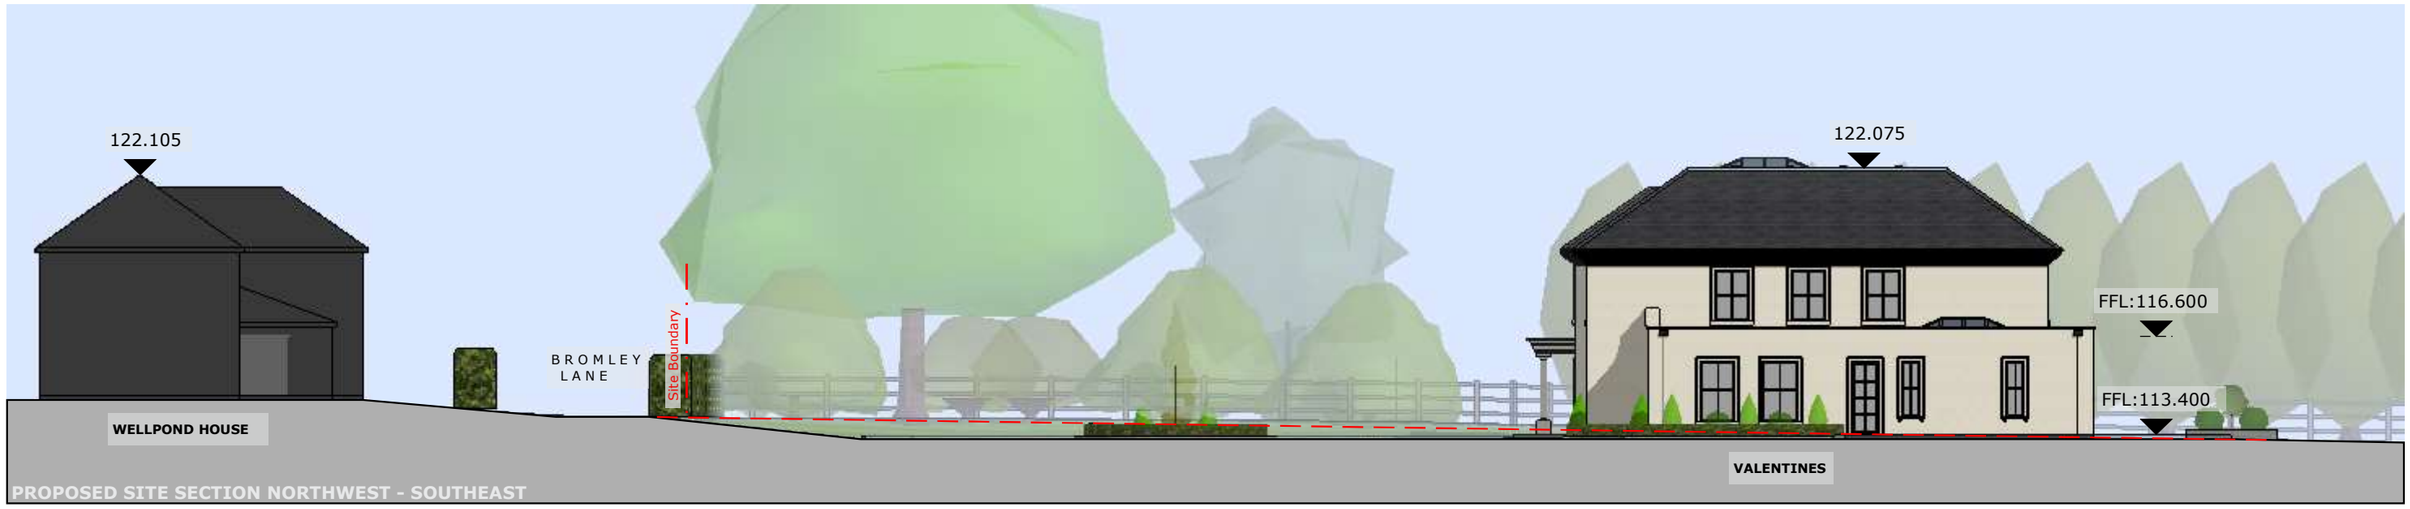

PROPOSED SITE SECTION NORTHWEST - SOUTHEAST

PROPOSED SITE SECTION NORTHEAST - SOUTHWEST

1:50
1:100
1:200
1:500

1
2
4
10

2.5
5
10
25

5m
10m
20m
50m

ARGENTO DESIGN STUDIO LTD

P: 8 Reynards Rd, Welwyn. Herts AL6 9TP
T: 07739 353 248
E: Les@argento-ds.co.uk
W:www.argento-ds.co.uk

Proposed Replacement Dwelling At:
Valentines,
Wellpond Green. SG11 1NJ

PROPOSED SITE SECTIONS

1:200@A3

Jan '24

PLANNING

340_PL15A