DENOTES EXISTING DWELLINGS

DENOTES SITE BOUNDARY

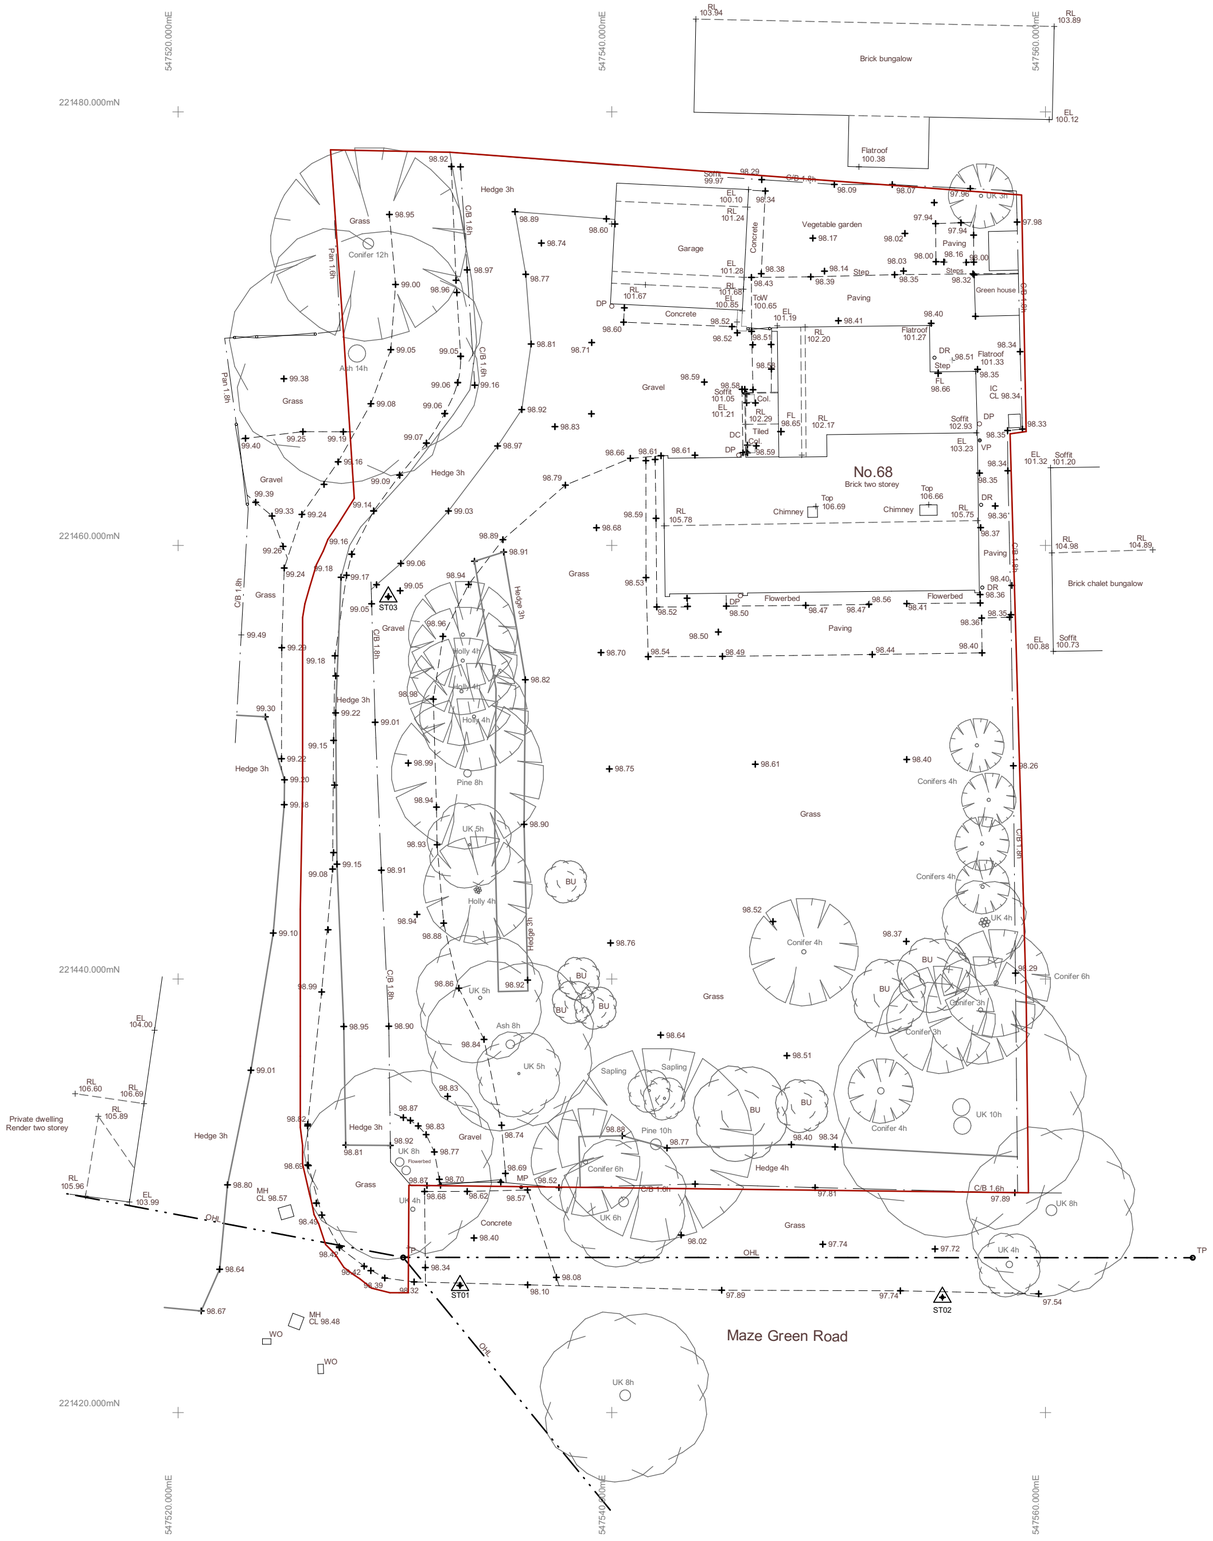

0. Existing Site Layout 1:200

REPRODUCTION OF THESE DRAWINGS BY COPYING OR PRINTING IS CARRIED OUT AT YOUR OWN RISK, PLEASE REFER TO ASSOCIATED SCALE BAR. DO NOT SCALE FROM THESE DRAWINGS FOR CONSTRUCTION PURPOSES. ANY DISCREPANCIES SHOULD BE IMMEDIATELY RAISED WITH AC ARCHITECTS

Scale Bar ~ 1:10 (0m, 0.25m, 0.5m, 0.75m, 1m)

Scale Bar ~ 1:20 (0m, 0.5m, 1m, 1.5m, 2m)

Scale Bar ~ 1:50 (0m, 1m, 2m, 3m, 4m, 5m)

Scale Bar ~ 1:200 (0m, 5m, 10m, 15m, 20m)

Scale Bar ~ 1:100 (0m, 1m, 2m, 3m, 4m, 5m, 6m, 7m, 8m, 9m, 10m)

Scale Bar ~ 1:500 (0m, 10m, 20m, 30m, 40m, 50m)

Scale Bar ~ 1:1250 (0m, 20m, 40m, 60m, 80m, 100m)

ALL DIMENSIONS TO BE CONFIRMED ON SITE PRIOR TO CONSTRUCTION

ALL STRUCTURAL STEEL & TIMBER SIZES TO BE IN LINE WITH STRUCTURAL ENGINEERS LAYOUTS

Rev ID	Date	Comment	Drawn By

Allan Corfield ARCHITECTS

CLIENT

PROJECT
68 MAZE GREEN ROAD
BISHOPS STORTFORD CM23 2PL

TITLE
Existing Site Layout

PLANNING

SCALE @ A2	PRINTED DATE	DRAWN	CHECKED
	MAR 23	IP	ACA

No. 438 - PL 102

REV.

LEWIS HOUSE, UNIT 213, EAST WAY
HILLEND IND EST, DUNFERMLINE
FIFE, KY11 9JF, SCOTLAND

t - 03333 444 217
e - info@acarchitects.biz
w - www.acarchitects.biz