PRELIMINARY

Notes
All dimensions to be checked on site prior to commencement of any works.
Refer any discrepancies to the architect.

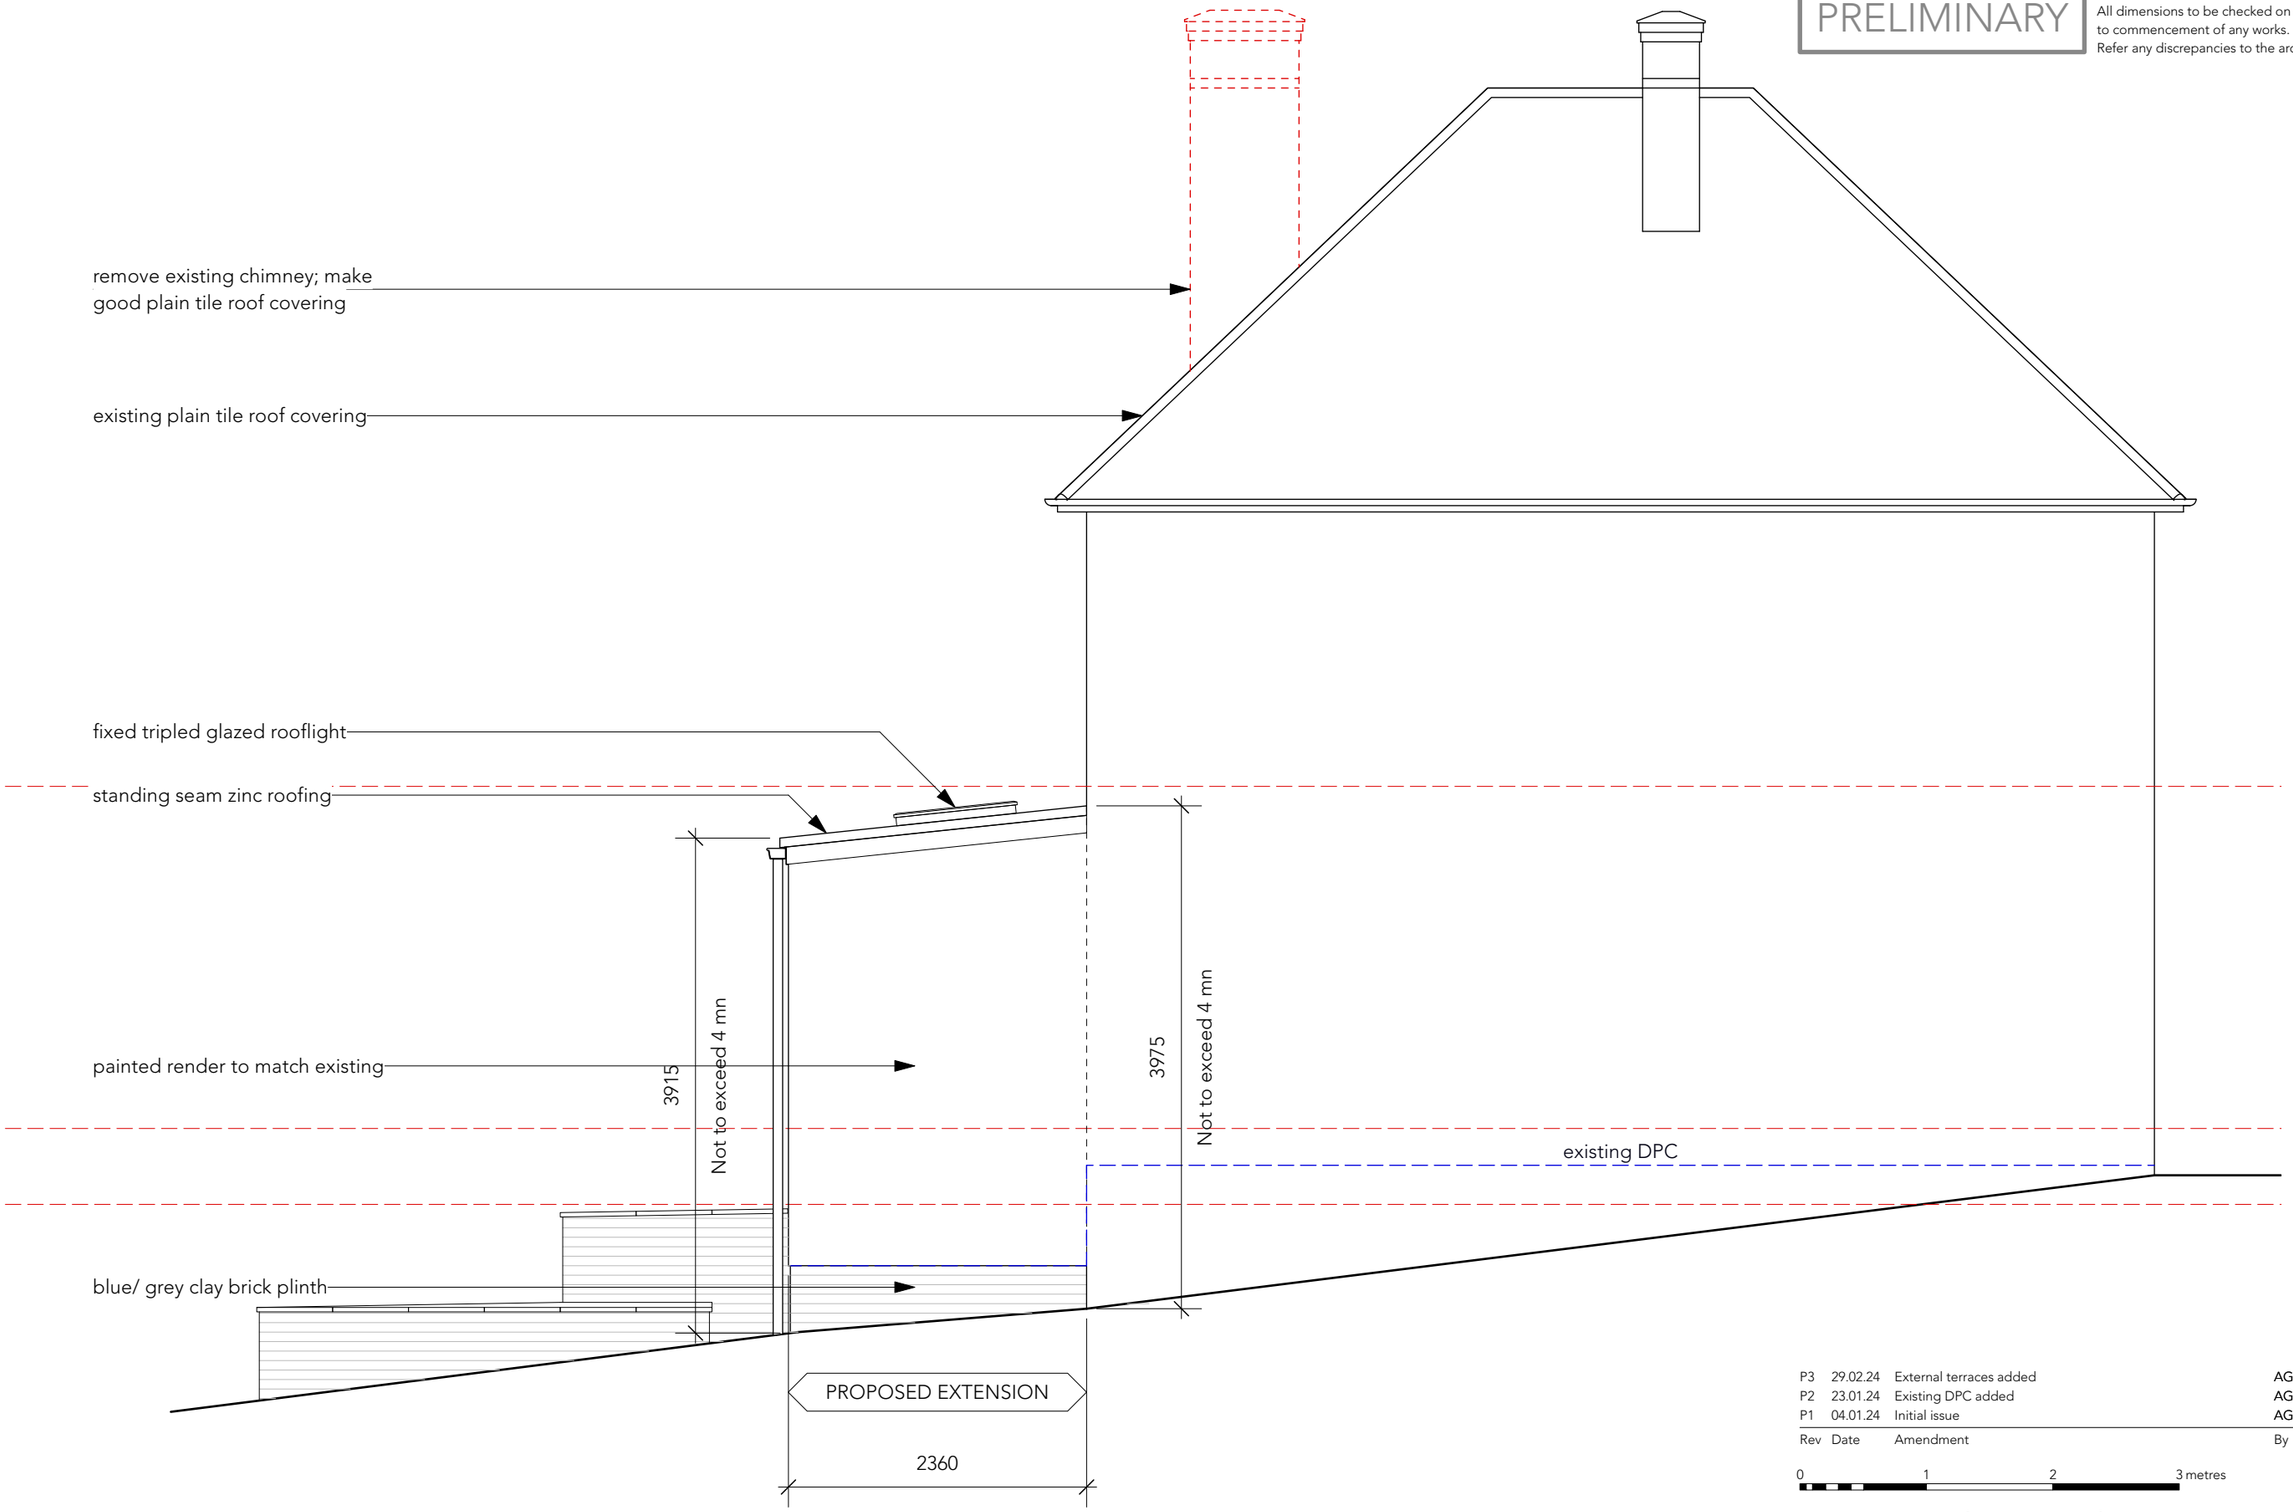

Rev	Date	Amendment	By	Chkd
P3	29.02.24	External terraces added	AG	
P2	23.01.24	Existing DPC added	AG	
P1	04.01.24	Initial issue	AG	

0 1 2 3 metres

Proposed west elevation

Proposed extension + alterations

295 Ware Road, Hertford SG13 7EL

Scale 1:50 @ A3 Date Jan 2024 Drawing no. 23_406 | L | 113_P3

Good Architecture
90 Ware Road, Hertford SG13 7HN
T: +44 (0)1992 501073
contact@goodarchitecture.co.uk
www.goodarchitecture.co.uk