PLOT 24, OLDMELDRUM

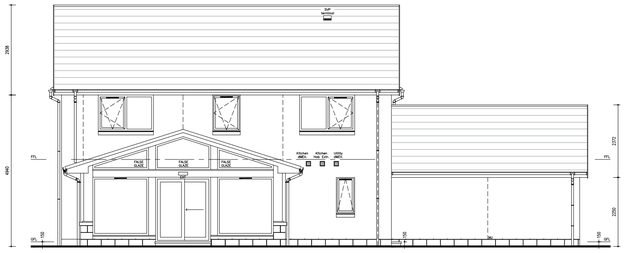

SIDE ELEVATION 1:100

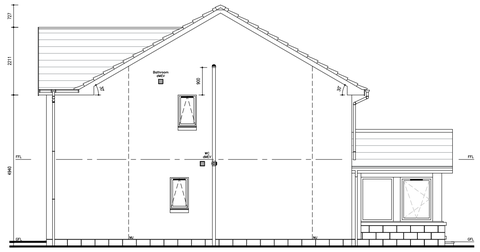

FRONT ELEVATION 1:100

SIDE ELEVATION 1:100

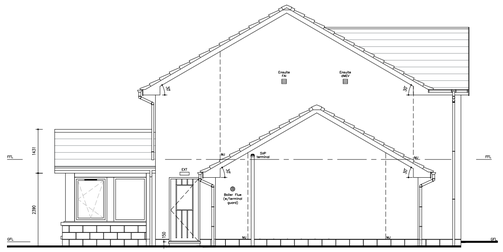

REAR ELEVATION 1:100

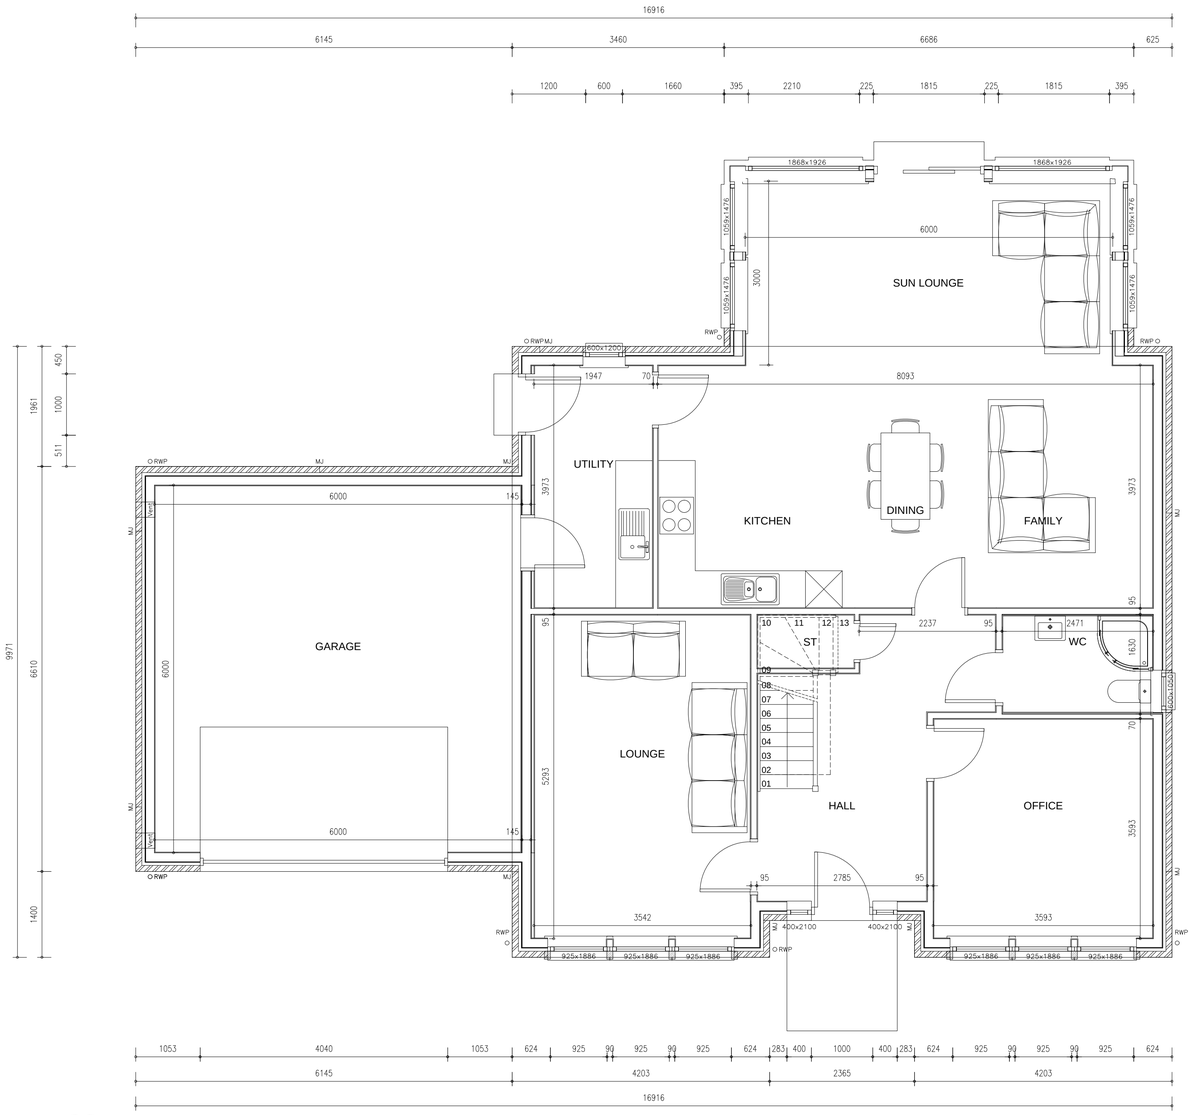

GROUND FLOOR AREA: 110.28m² GARAGE FLOOR AREA: 35.65m²
TOTAL FRONTAGE: 16.92m

GROUND FLOOR PLAN 1:50

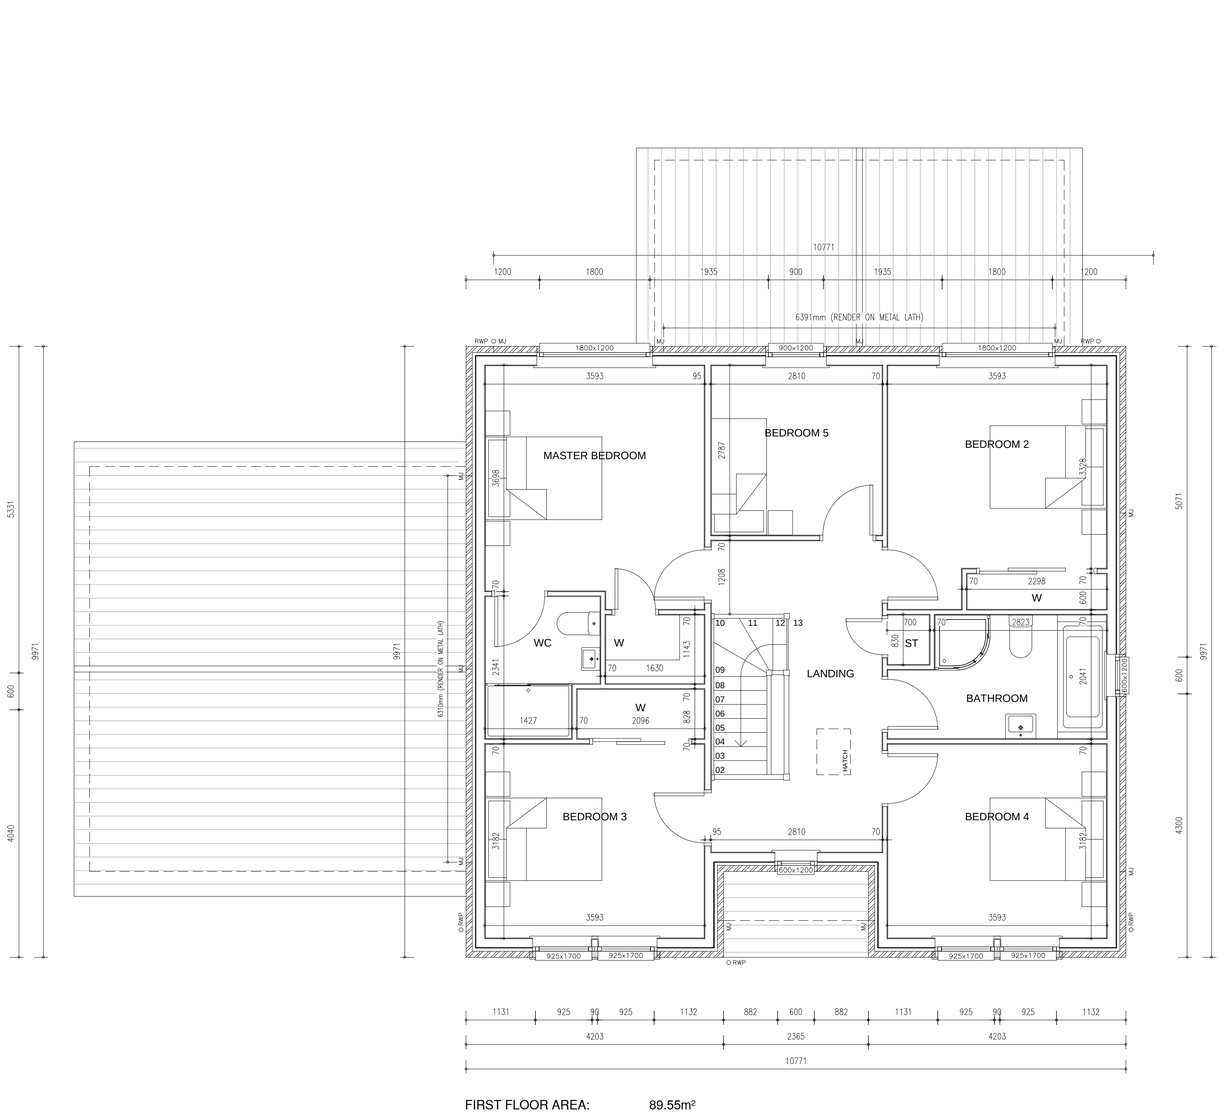

FIRST FLOOR AREA: 89.55m²

FIRST FLOOR PLAN 1:50

CLAYMORE HOMES

Aden Business Park
Newlands Road
Mintlaw
Aberdeenshire
AB42 5BP
Phone: 01779 821115
Email: info@claymorehomes.co.uk

TITLE: PLOT 24, OLDMELDRUM			PAGE SIZE: A1	SCALE: 1:50,100
REF: MEL-P24-C200/400/600	DATE: 13/03/2024		REV: -	DRAWN BY: EG

Scale 1:50
0 1 2 3 4 5

Scale 1:100
0 1 2 3 4 5 10 15

PLEASE REFER TO ENGINEERS DRAWINGS FOR SUDS CONSTRUCTION AND MAINTENANCE ACCESS INFORMATION.

PLEASE REFER TO ENGINEERS DRAWINGS FOR ALL ROAD CONSTRUCTION, DRAINAGE AND FFL INFORMATION.