All dimensions to be checked on site. This drawings is copyright of Mulalley and Company Ltd

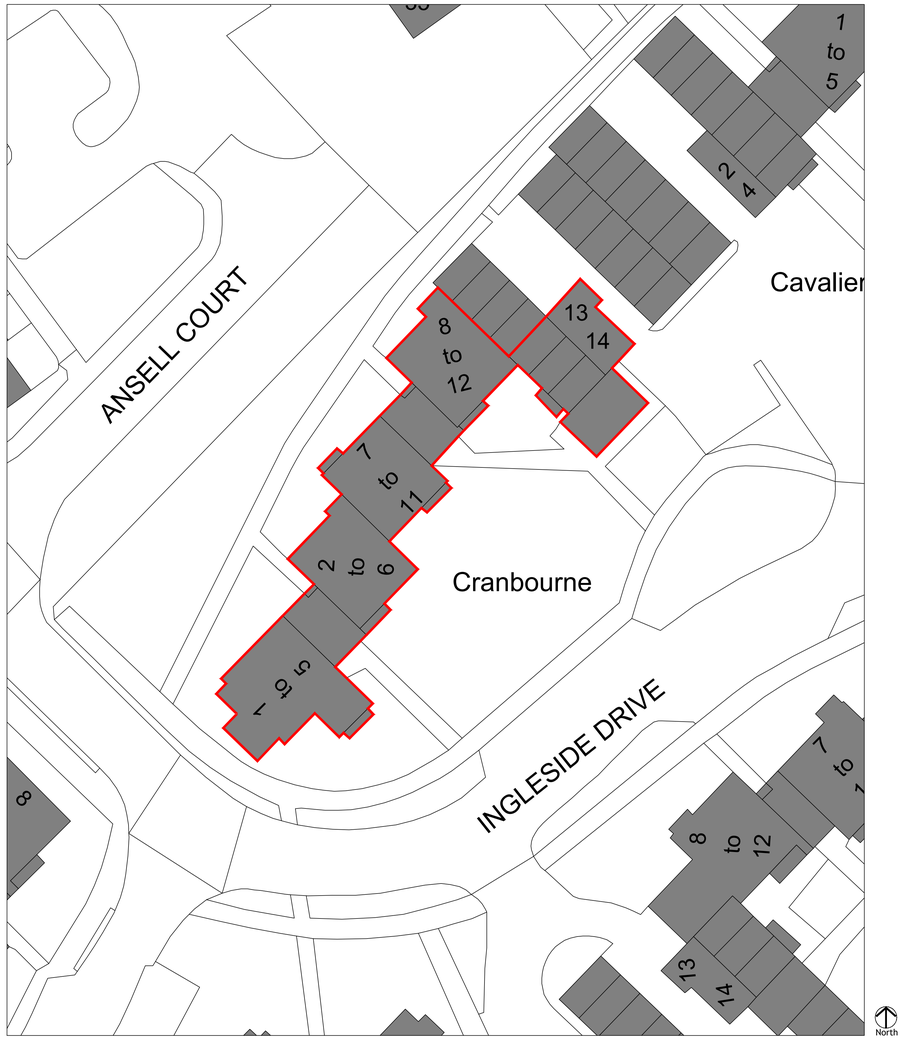

Block Plan 1:200

Scale 1:200
0 2 4 6 8 10 15 20 (metres)

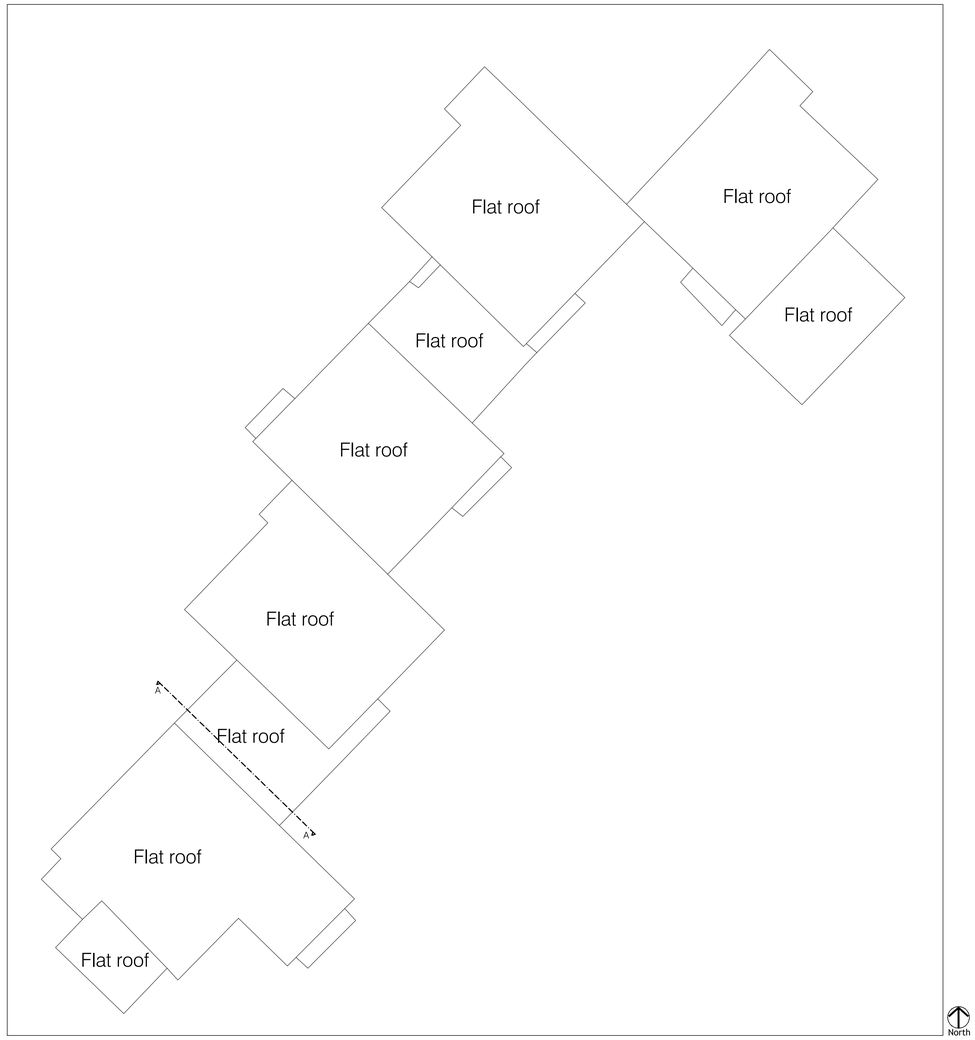

Roof Plan 1:100

Scale 1:100
0 1 2 3 4 5 10 (metres)

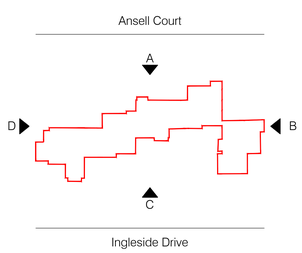

MULALLEY PLANNING

architecture
Mulalley Ltd
Teresa Gavin House, Woodford Avenue, Essex, IG8 8FA
Tel: 020 8551 9999

Notes

Revision	Date	Drawn By	Checked
P1 Issued for planning	25.03.24	WB	DR

Date:	March 2024	Client:	Stevenage Borough Council
Drawn:	OR	Project:	1-14 Cranbourne Court
Check:	DR	Title:	Existing block plan and roof plan
Scale:	1:50 @A0	Dwg No.	CD-ADC392-1-14CC-101 Revision: P1