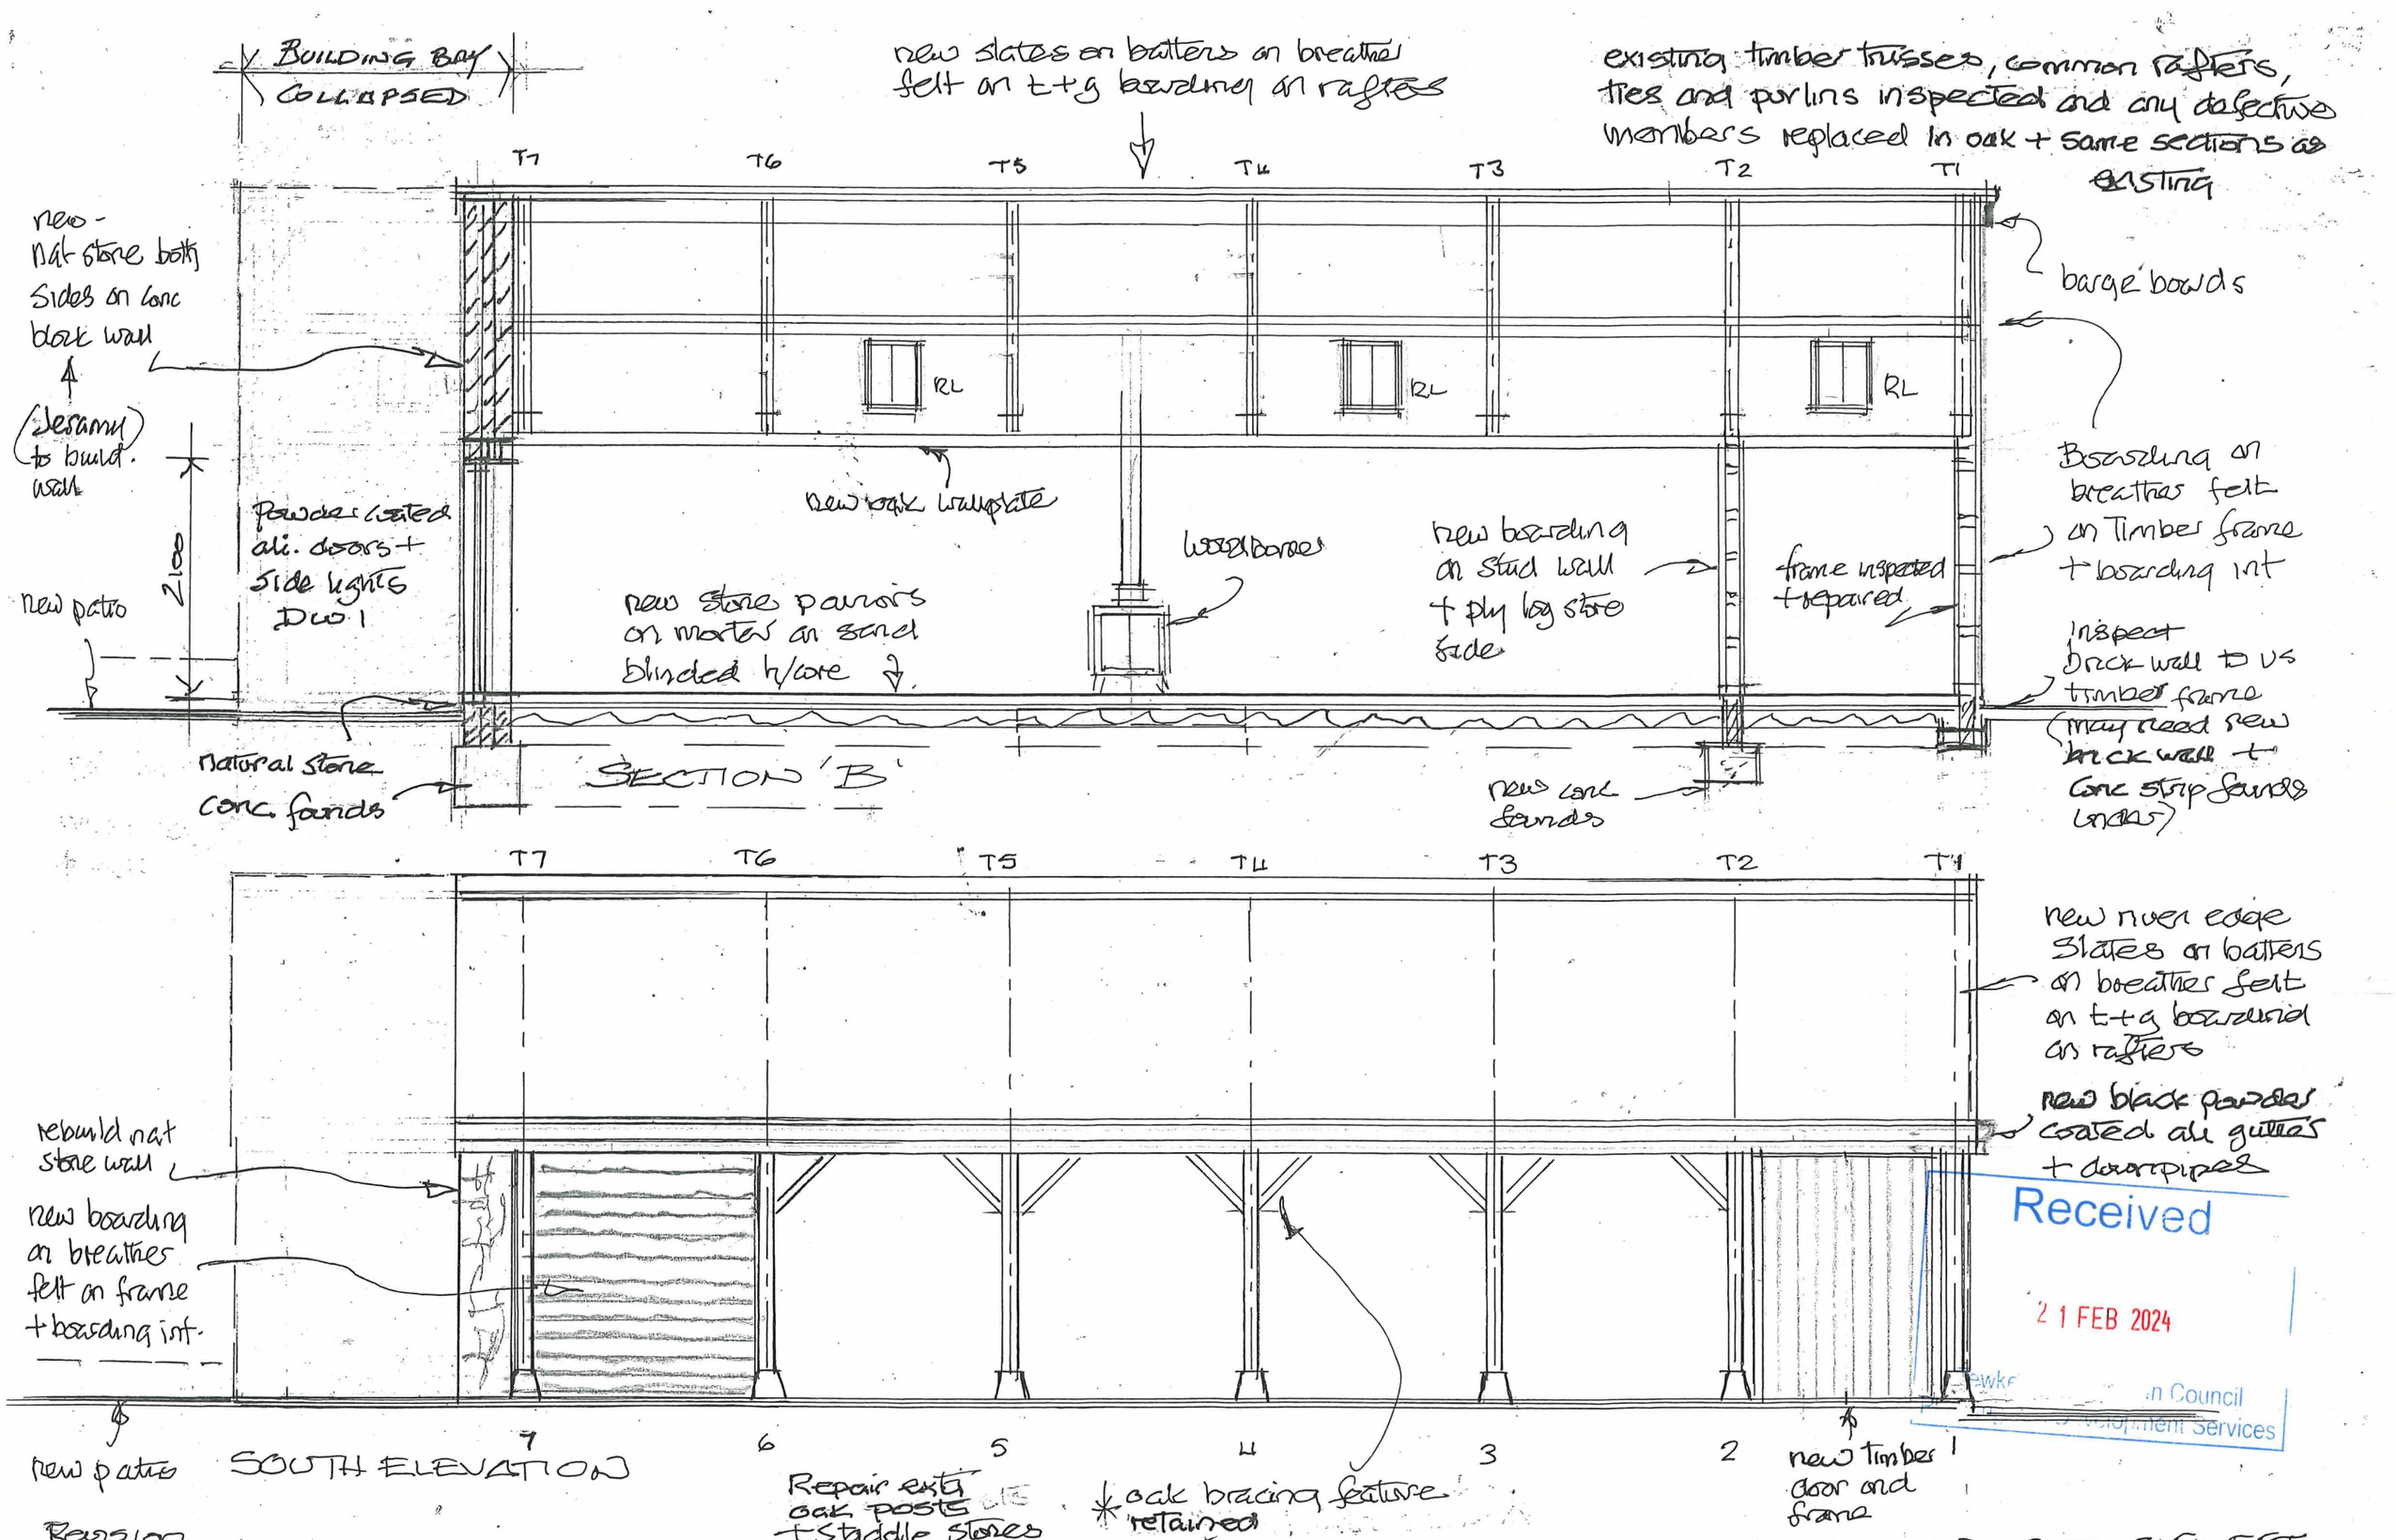

Received
21 FEB 2024
...n Council
...Development Services

Revision
B West end bay collapsed new gable end wall built in new location } Feb 2024

TYTHE FARM. GOPSHILL LANE. GRETTON. GLOS. GL54 5ET
BUILDING 'B' SECTION/ELEVATION AS PROPOSED 1:50
21:1935:19B OCTOBER 2023
Dennis L Rayton tel 01242 620818