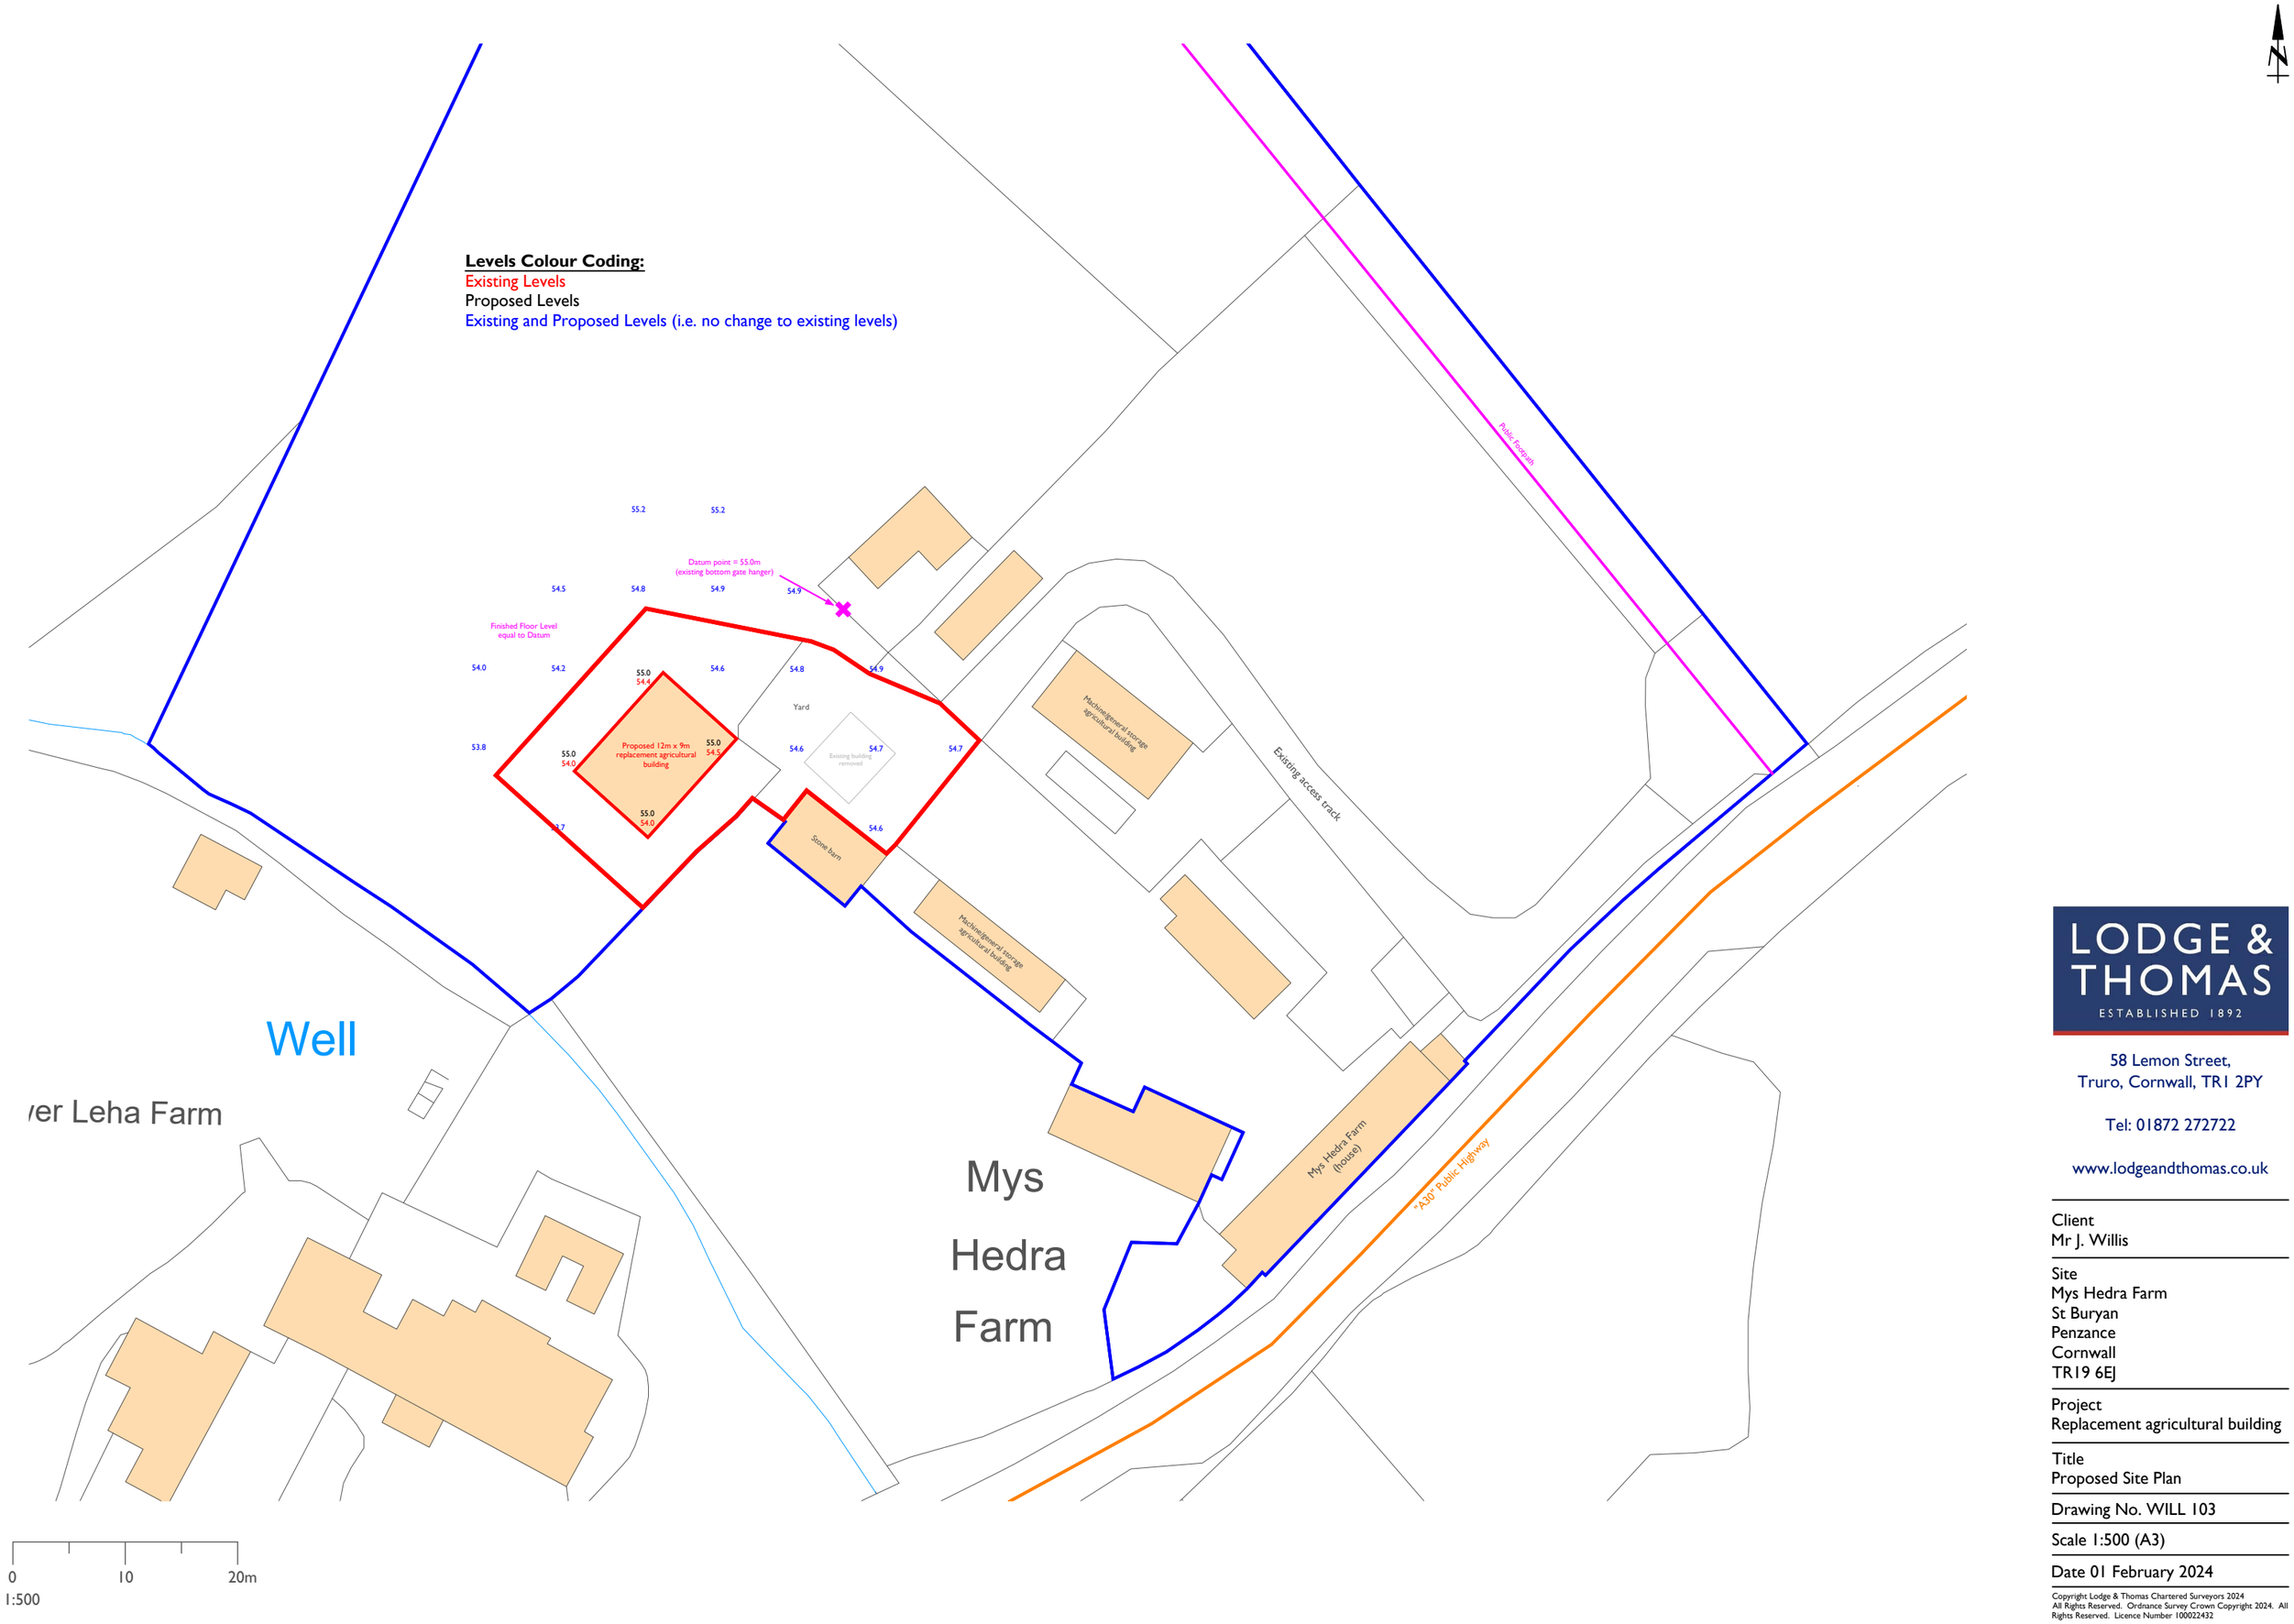

LODGE & THOMAS
ESTABLISHED 1892

58 Lemon Street,
Truro, Cornwall, TR1 2PY

Tel: 01872 272722

www.lodgeandthomas.co.uk

Client
Mr J. Willis

Site
Mys Hedra Farm
St Buryan
Penzance
Cornwall
TR19 6EJ

Project
Replacement agricultural building

Title
Proposed Site Plan

Drawing No. WILL 103

Scale 1:500 (A3)

Date 01 February 2024

Copyright Lodge & Thomas Chartered Surveyors 2024
All Rights Reserved. Ordnance Survey Crown Copyright 2024. All Rights Reserved. Licence Number 100022432