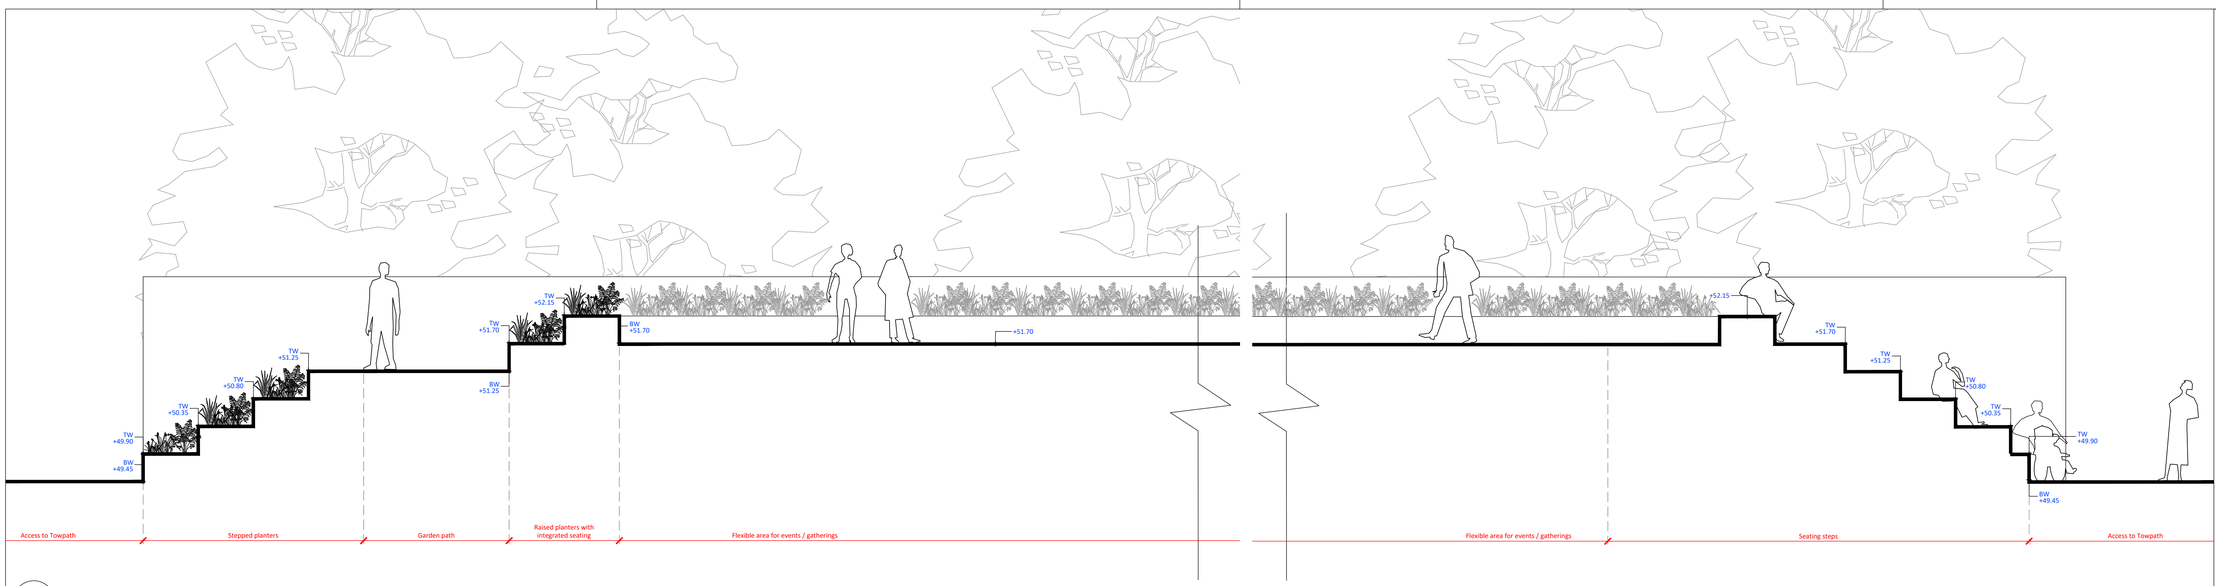

S007 SITE SECTION S007
L_404 Section through walled garden

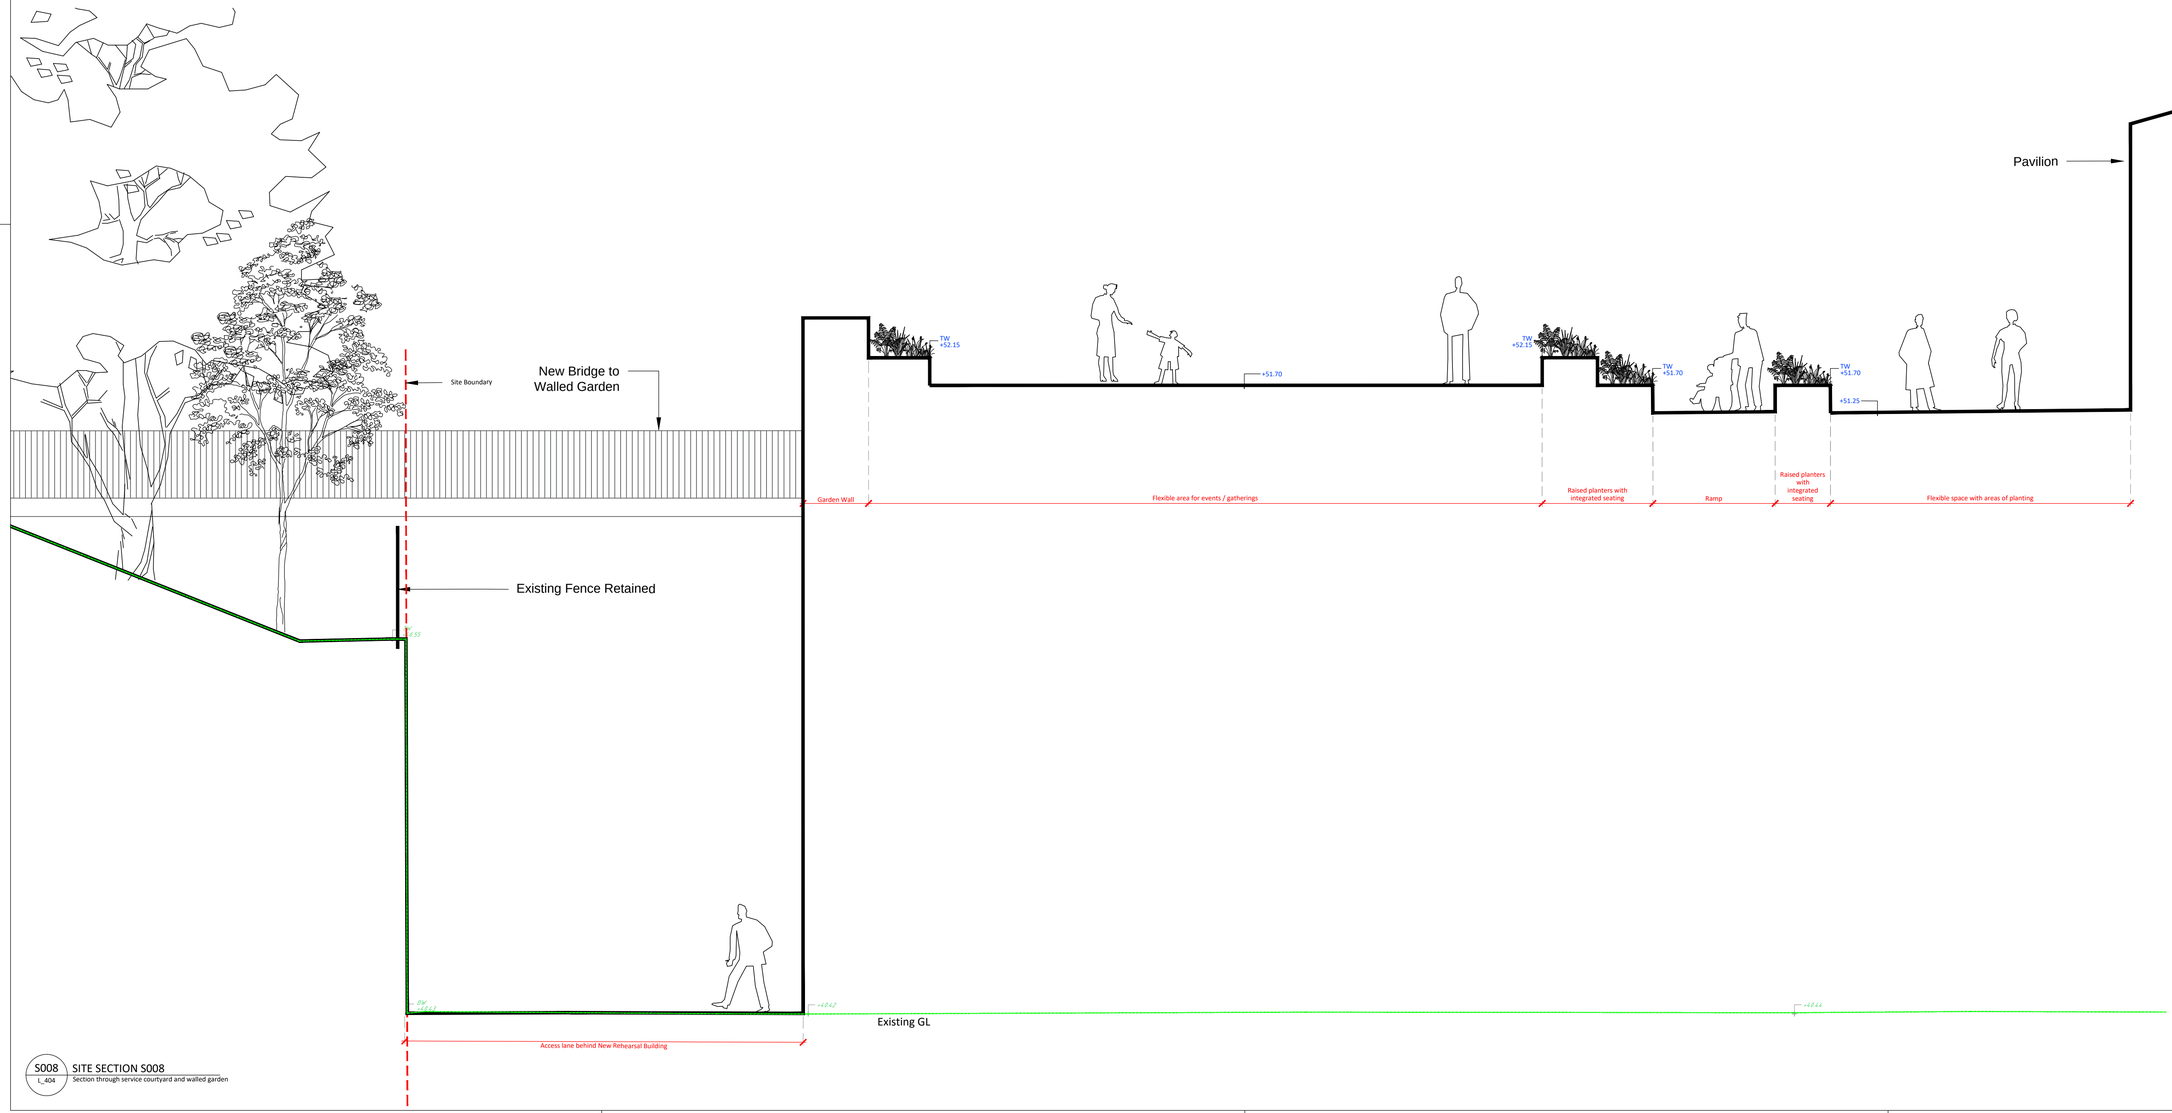

S008 SITE SECTION S008
L_404 Section through service courtyard and walled garden

NOTES:
1. This drawing is to be read in conjunction with all other drawings and specifications.
2. Do not scale off this drawing. Written dimensions to be taken only.
3. Any discrepancies found between this drawing and other drawings, specifications or other associated documents must be referred to the Landscape Architect prior to work commencing.
4. This drawing must not be copied in whole or in part without prior written consent of HarrisonStevens Limited
5. Survey information is based upon the Topographical Survey and OS data where referenced .

Location Plan

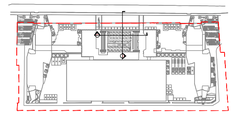

Issue	Revision	By	Date
3.00	Issue for Planning	mb	20.02.24

HarrisonStevens

HarrisonStevens.co.uk

Client:
Scottish Opera

Project:
Scottish Opera
New Rotterdam Wharf

Drawing Title
Landscape Sections:
Sheet 4

Scale Bar
0.5 1 2.5 5m

Date 20.02.24 Status STAGE 3

Drawn MB Checked MH Scale 1:250@A1

Dwg. No. 22050_L_404

Rev. 3.00