Cross Section E - E

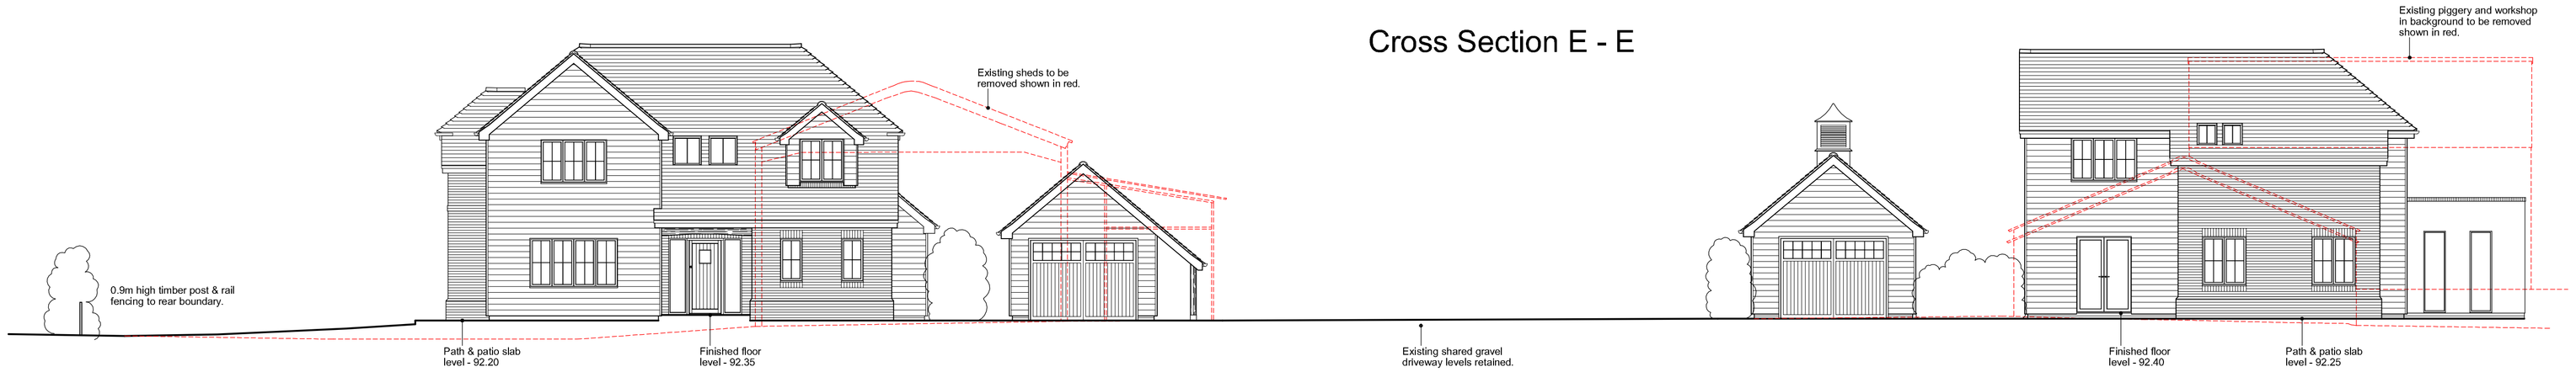

Scene from Harewarren Farm

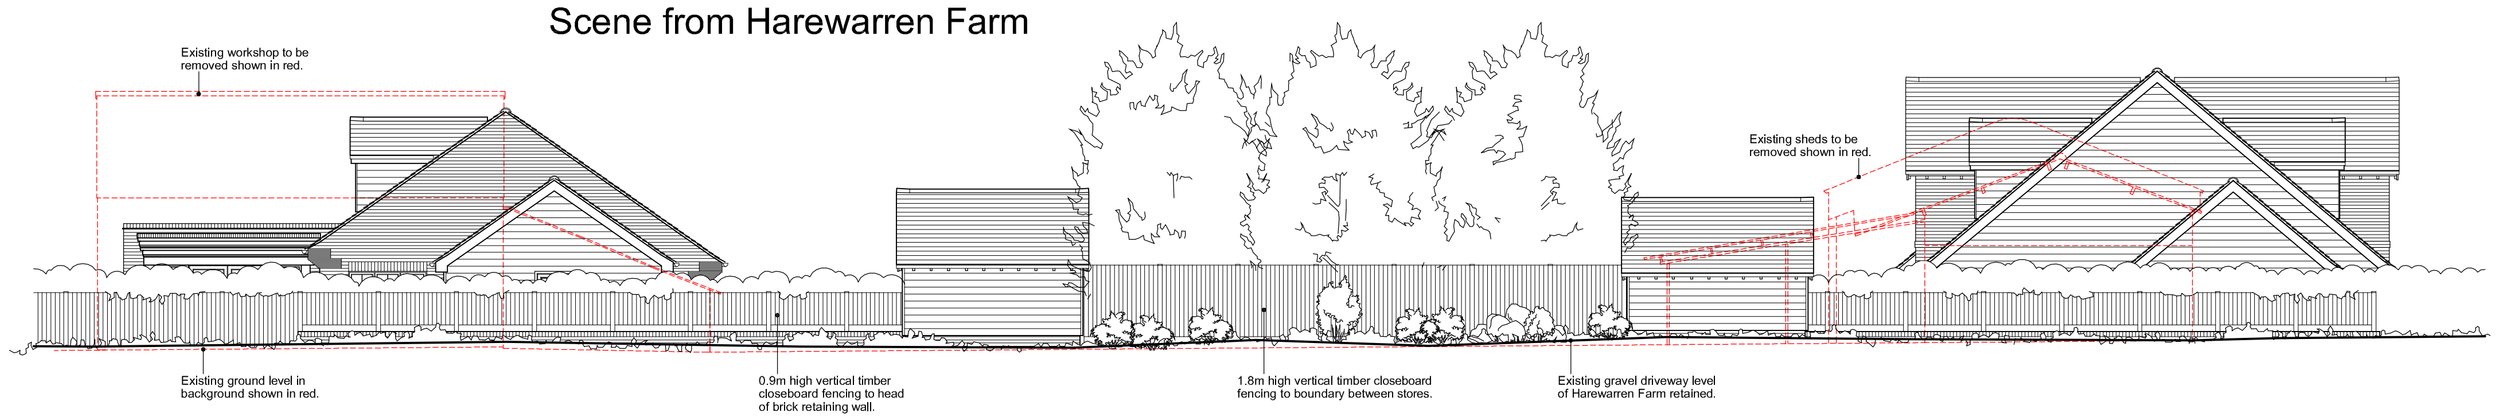

Street Scene from Chalky Lane

0 1 2 3 4 5 6 7 8 9 10

scale 1:100 @ A1 (metres)

address	title
Land adj. Harewarren Farm Chalky Lane, Dogmersfield Hook, Hampshire, RG27 8TG	Site Cross Sections and Street Scenes

Waterstone
Design Limited

Kaikoura
6 Spruce Way
Fleet
Hampshire
GU51 3JB

Telephone
01252 616420

All dimensions, roof pitch and levels are to be checked on site prior to commencement of construction works and any discrepancies reported to the Construction/Project Manager immediately.

This drawing may not be reproduced in any part or form without written consent from Waterstone Design Limited. It must not be copied, used or disclosed to third parties without permission. All copyright reserved.

All dimensions are in millimetres unless otherwise stated and taken from structural face unless stated as 'finished'.

Scale	As indicated	sheet	A1
date	February 2024		
drawing ref	WSD / 540 - 104	revision	-

rev	date	description