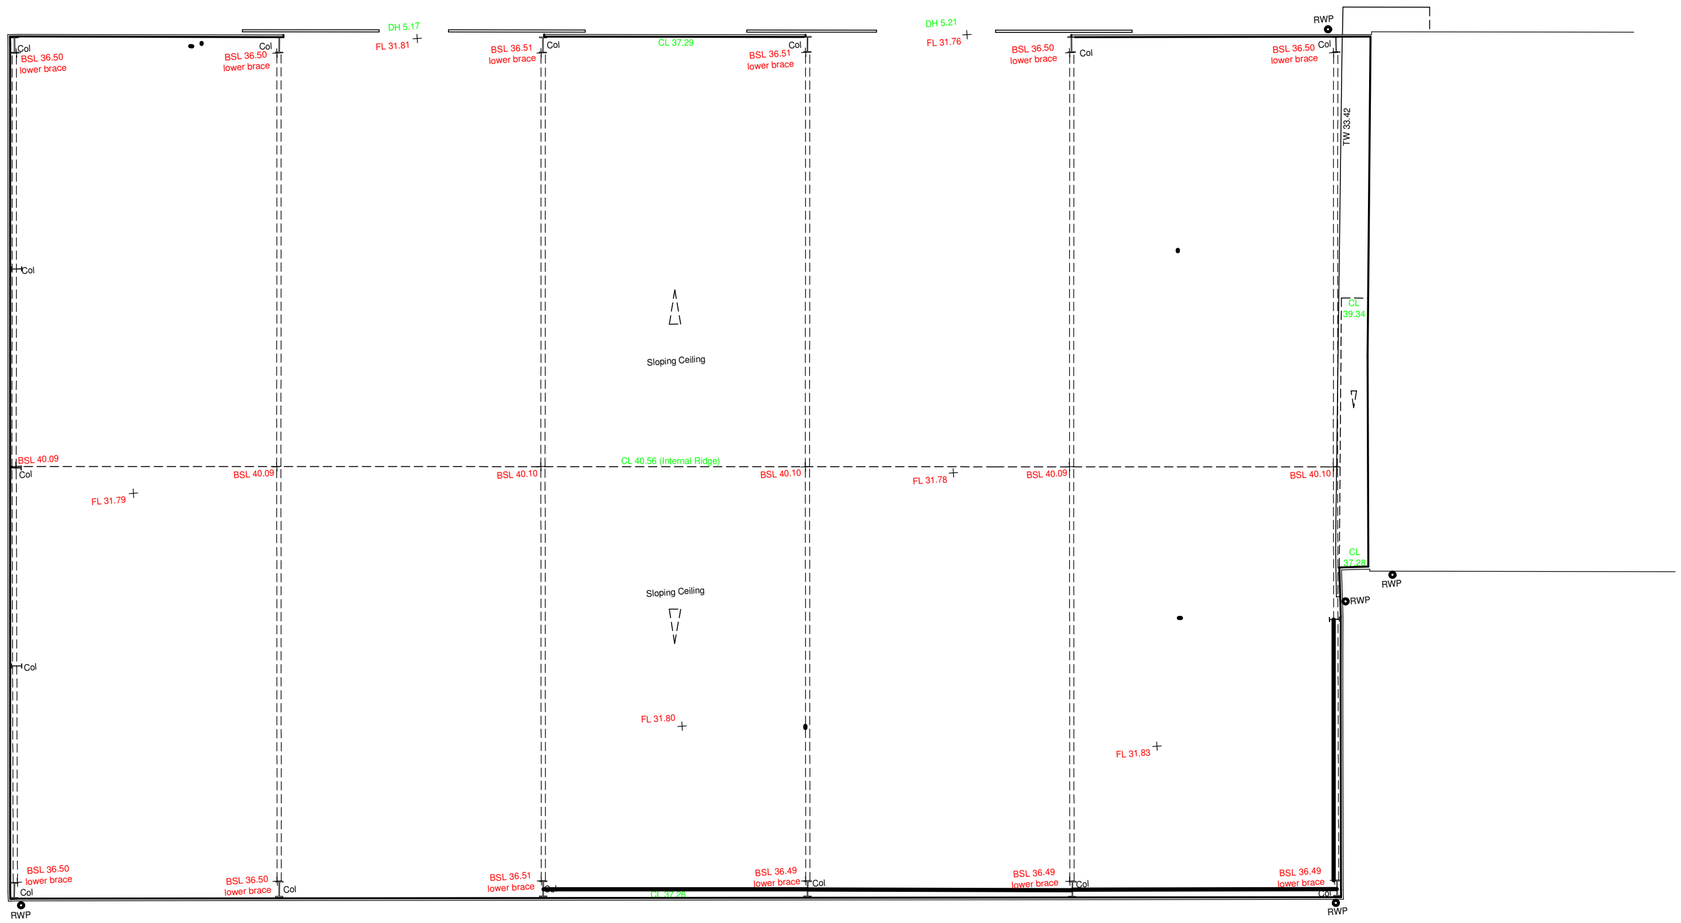

AS EXISTING

5 4 3 2 1 0 5

BAR SCALE IN METRES AT 1:100 PAPER SIZE A2

PROJECT

Part conversion of former Building
Place Farm, West Firle.

CLIENT

Firle Estate

DRAWING DESCRIPTION

AS EXISTING FLOOR PLANS

SCALE	DATE	DWG. NO.
As Shown	November 2023	84915/PF-P1-02(a)

RICS COSTER ASSOCIATES
ARCHITECTURAL AND SURVEYING SERVICES
CHARTERED SURVEYORS - QUANTITY SURVEYORS
COSTER ASSOCIATES LTD, THE GRANARY RURAL BUSINESS CENTRE,
BROAD FARM, HELLINGLY, EAST SUSSEX. BN27 4DU
TEL: 01323 846648 FAX: 01323 846646 E-MAIL: design@costerassociates.co.uk