DO NOT SCALE - IF IN DOUBT ASK

CLEAR LINE
RAWSON SPRING WAY,
SHEFFIELD,
S6 1PG
UNITED KINGDOM
www.clear-line.co.uk
0044(0)114 231 5444
enquiries@clear-line.co.uk

NOTES:

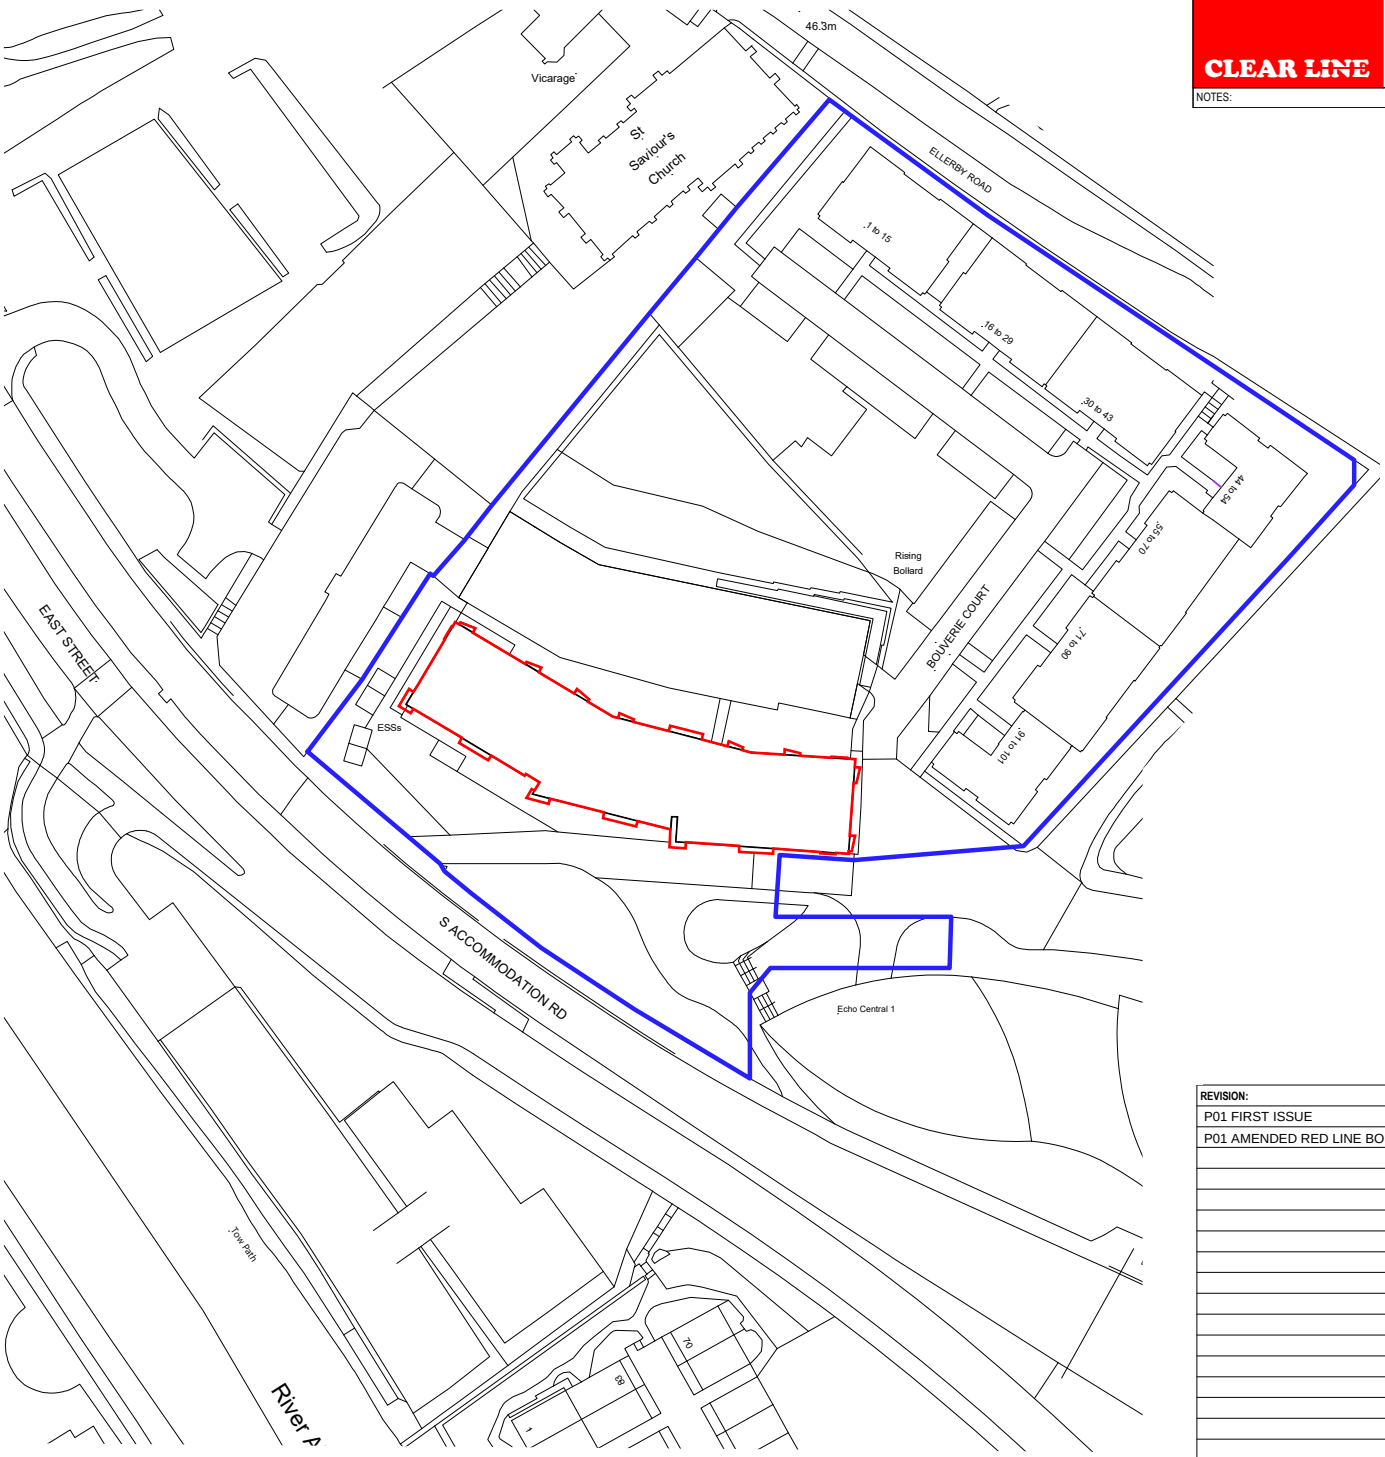

REVISION:	DATE:
P01 FIRST ISSUE	08/03/24
P01 AMENDED RED LINE BOUNDARY	22/03/24

CLM PHASE

CLIENT
GREY GR LIMITED PARTNERSHIP

PROJECT TITLE
X1 AIRE, LEEDS

DOCUMENT TITLE
LOCATION PLAN

N

NOTE: Site boundary lines subject to client approval

Application Boundary

Site Boundary

0 10 20 30 40 50 60 70 80 90 100

scale 1:1250 metres

SCALE - A4	DRAWN BY
1:1250	SK
DATE	CHECKED BY
08/03/24	SJ/DG/NT

DOCUMENT STATUS: **FOR INFORMATION** REVISION: **P02**

DOCUMENT NUMBER
M5119-CLM-PL-002