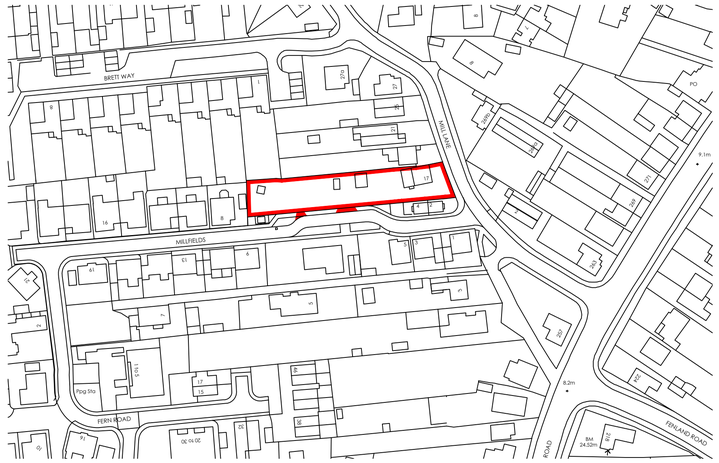

Location Plan 1:250

SCALE REFERENCE BAR (m)
0 25 50

N

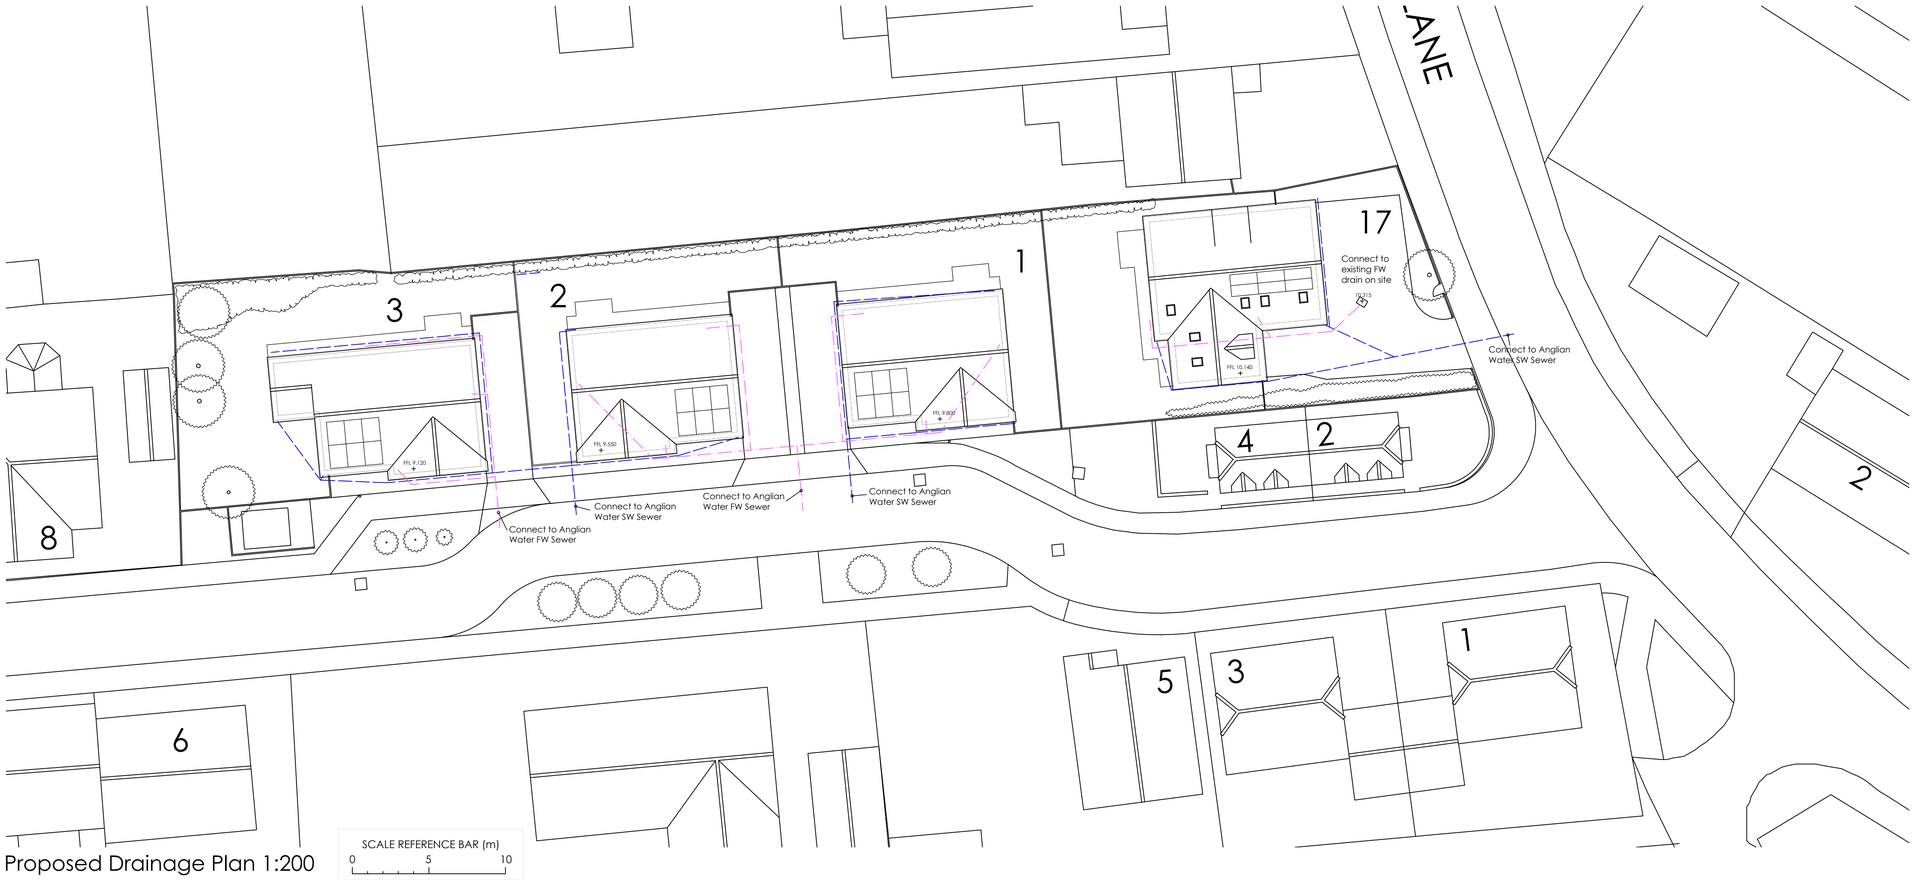

Proposed Drainage Plan 1:200

SCALE REFERENCE BAR (m)
0 5 10

Notes

1. The copyright of this drawing is the property of Ian H Bix Associates Ltd and must not be copied without their consent.
2. Measurements to be checked on site by the Contractors prior to commencement of works and any discrepancies brought to the attention of the Designer.

Revisions

A	03.04.2024	Location plan updated.

IAN · H · BIX
Associates Ltd
M·C·I·A·T
ARCHITECTURAL AND
BUILDING CONSULTANTS
SANDPIPER HOUSE, LEETE WAY, WEST WINCH
KING'S LYNN, NORFOLK PE33 0ST
TEL: 01553 844077
EMAIL: mail@ianbix.co.uk WEB: www.ianbix.co.uk

Project
Proposed Development
17 Mill Lane
King's Lynn

Drawing Title
Location Plan and
Proposed Drainage Plan

Scale	1:200 & 1:1250
Date	March 2024
Drawn	

Drawing No. 2604-04A