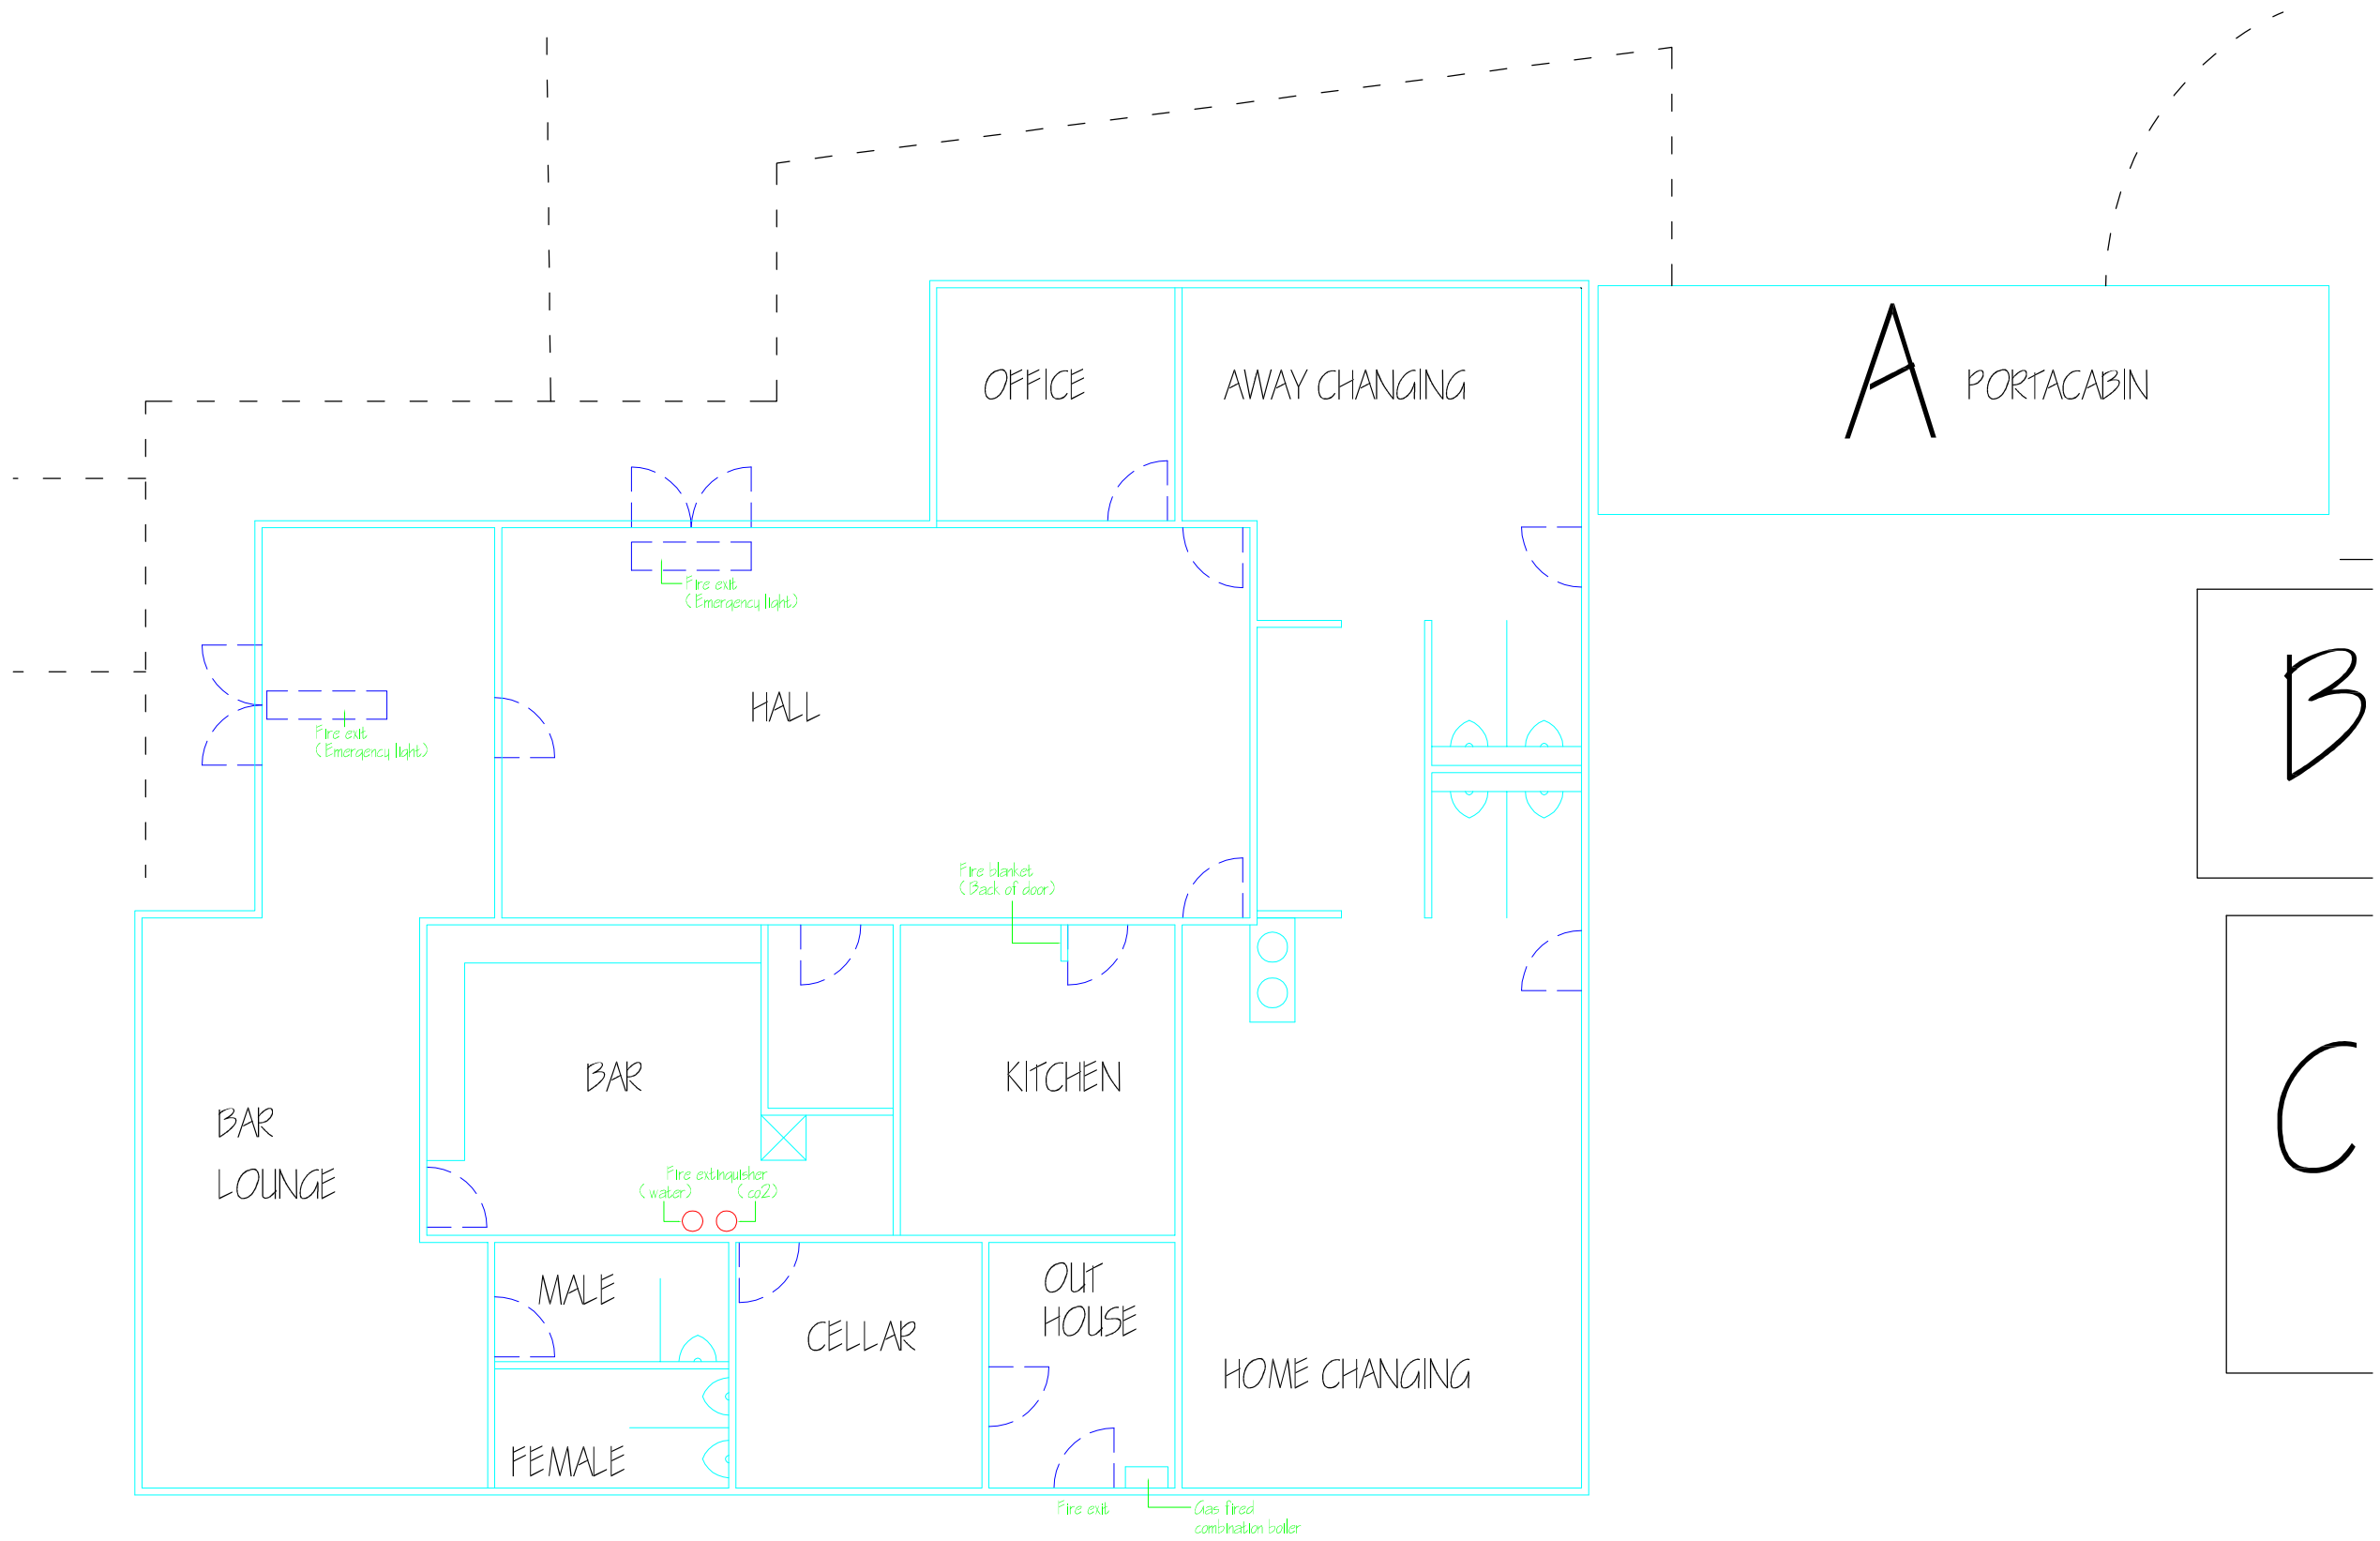

NOTES

REV.	DESCRIPTION	DATE
00	1st issue	10-06-09
01	Scale & fire equip added	13-07-09

DESIGN SERVICES

TITLE:- CLUB HOUSE LAYOUT

PROJECT:-
Stevenage Rugby Football Club

Drawing No. SRFC -04

SCALE:- 1:100 DRAWING BY SM

DATE:- 10-06-05 REVISION 01