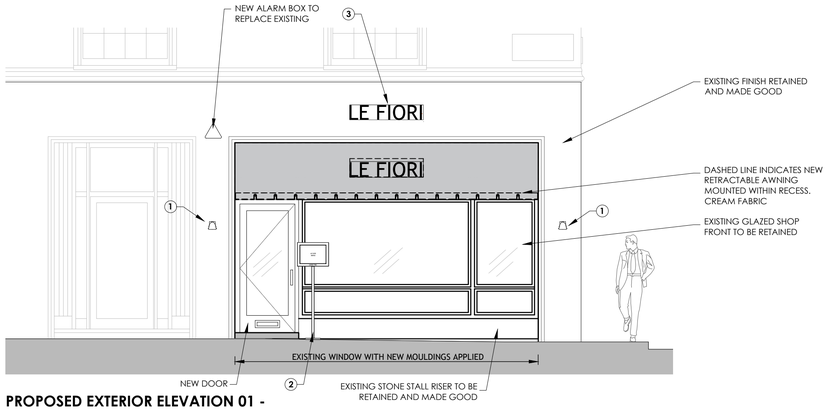

PROPOSED EXTERIOR ELEVATION 01 - ALONG SOUTH AUDLEY STREET
SCALE 1:50

KEY:

1. EXTERIOR WALL LIGHTS
2. MENU BOX
3. SIGNAGE

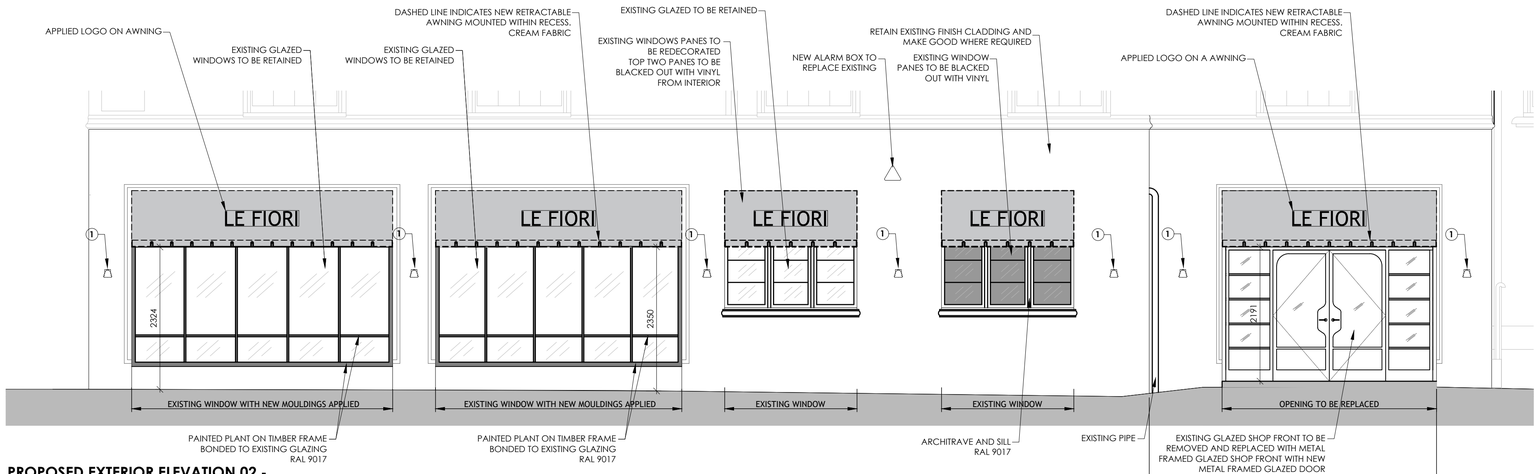

PROPOSED EXTERIOR ELEVATION 02 - ALONG REEVES MEWS
SCALE 1:50

0 1 2 3 4 5
Metres
SCALE - 1:50

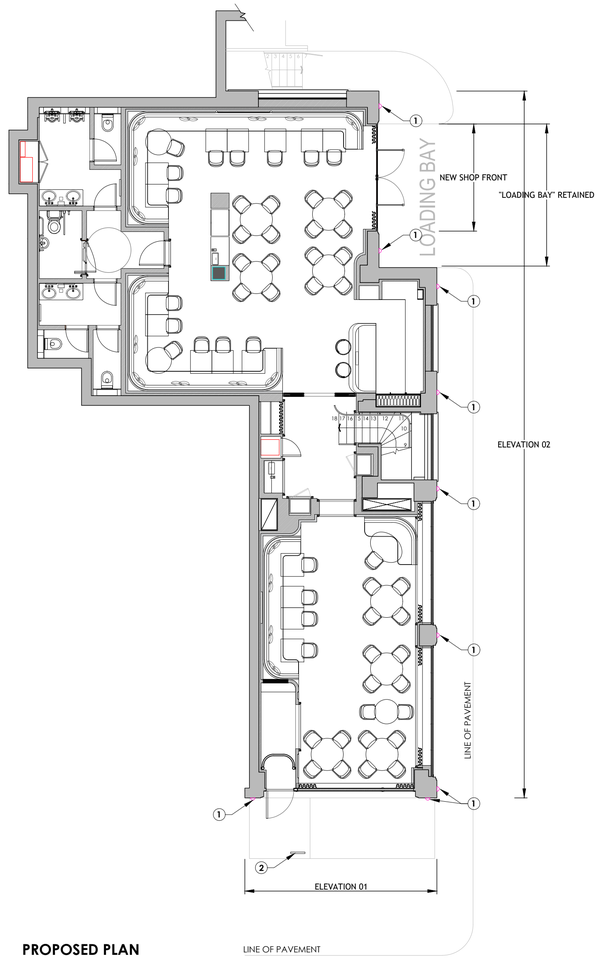

PROPOSED PLAN
SCALE 1:100

N

0 1 2 3 4 5 6 7 8 9 10
Metres
SCALE - 1:100

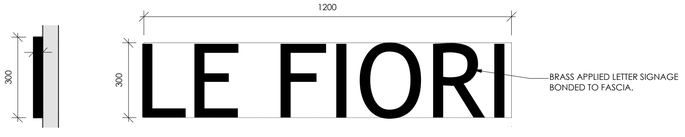

1 1NO. SIGNAGE
SCALE 1:10

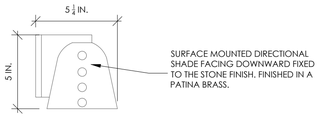

1 9NO. EXTERIOR WALL LIGHTS BRASS GEMMA SCONCE, SMALL
LUMINANCE LEVEL = 74 cd/m²
SCALE 1:5

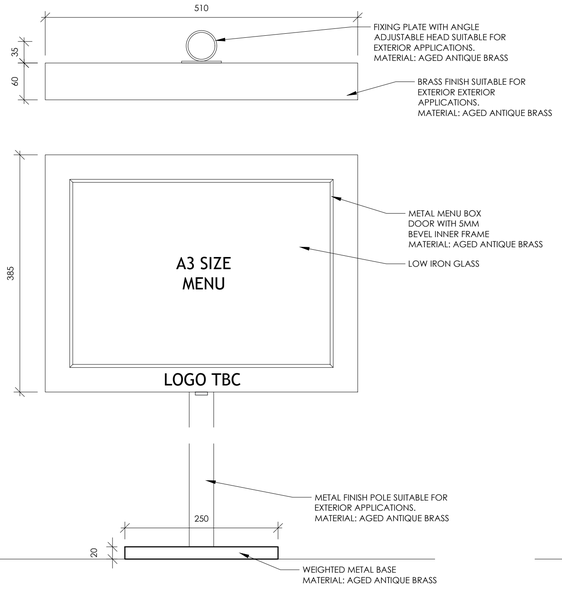

2 1NO. REMOVEABLE MENU BOX

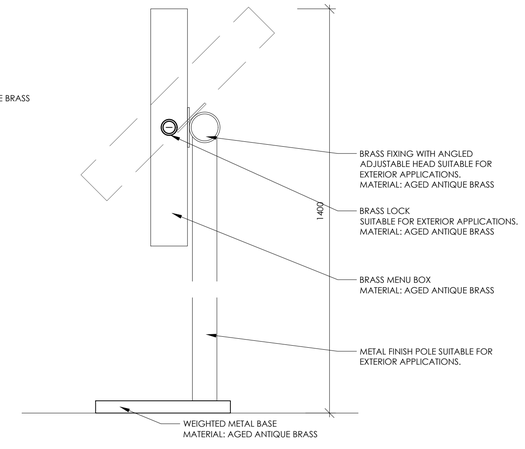

Rev	Date	Comments

PLANNING

Client
LSL CAPITAL

Project
49 SOUTH AUDLEY STREET
LONDON

Title
PROPOSED PLAN, ELEVATIONS & DETAILS

Project No.
8435

Date
FEB 2024

Drawing No.
8435_PD3_02

Revision

Scale
AS INDICATED @ A1

Drawn
GG

Check
RC

Nepicar House, London Road,
Wrotham Heath, Kent, TN15 7RS

phone: 01732 753333
fax: 01732 753334

info@offsetarchitects.co.uk
www.offsetarchitects.co.uk

offset architects