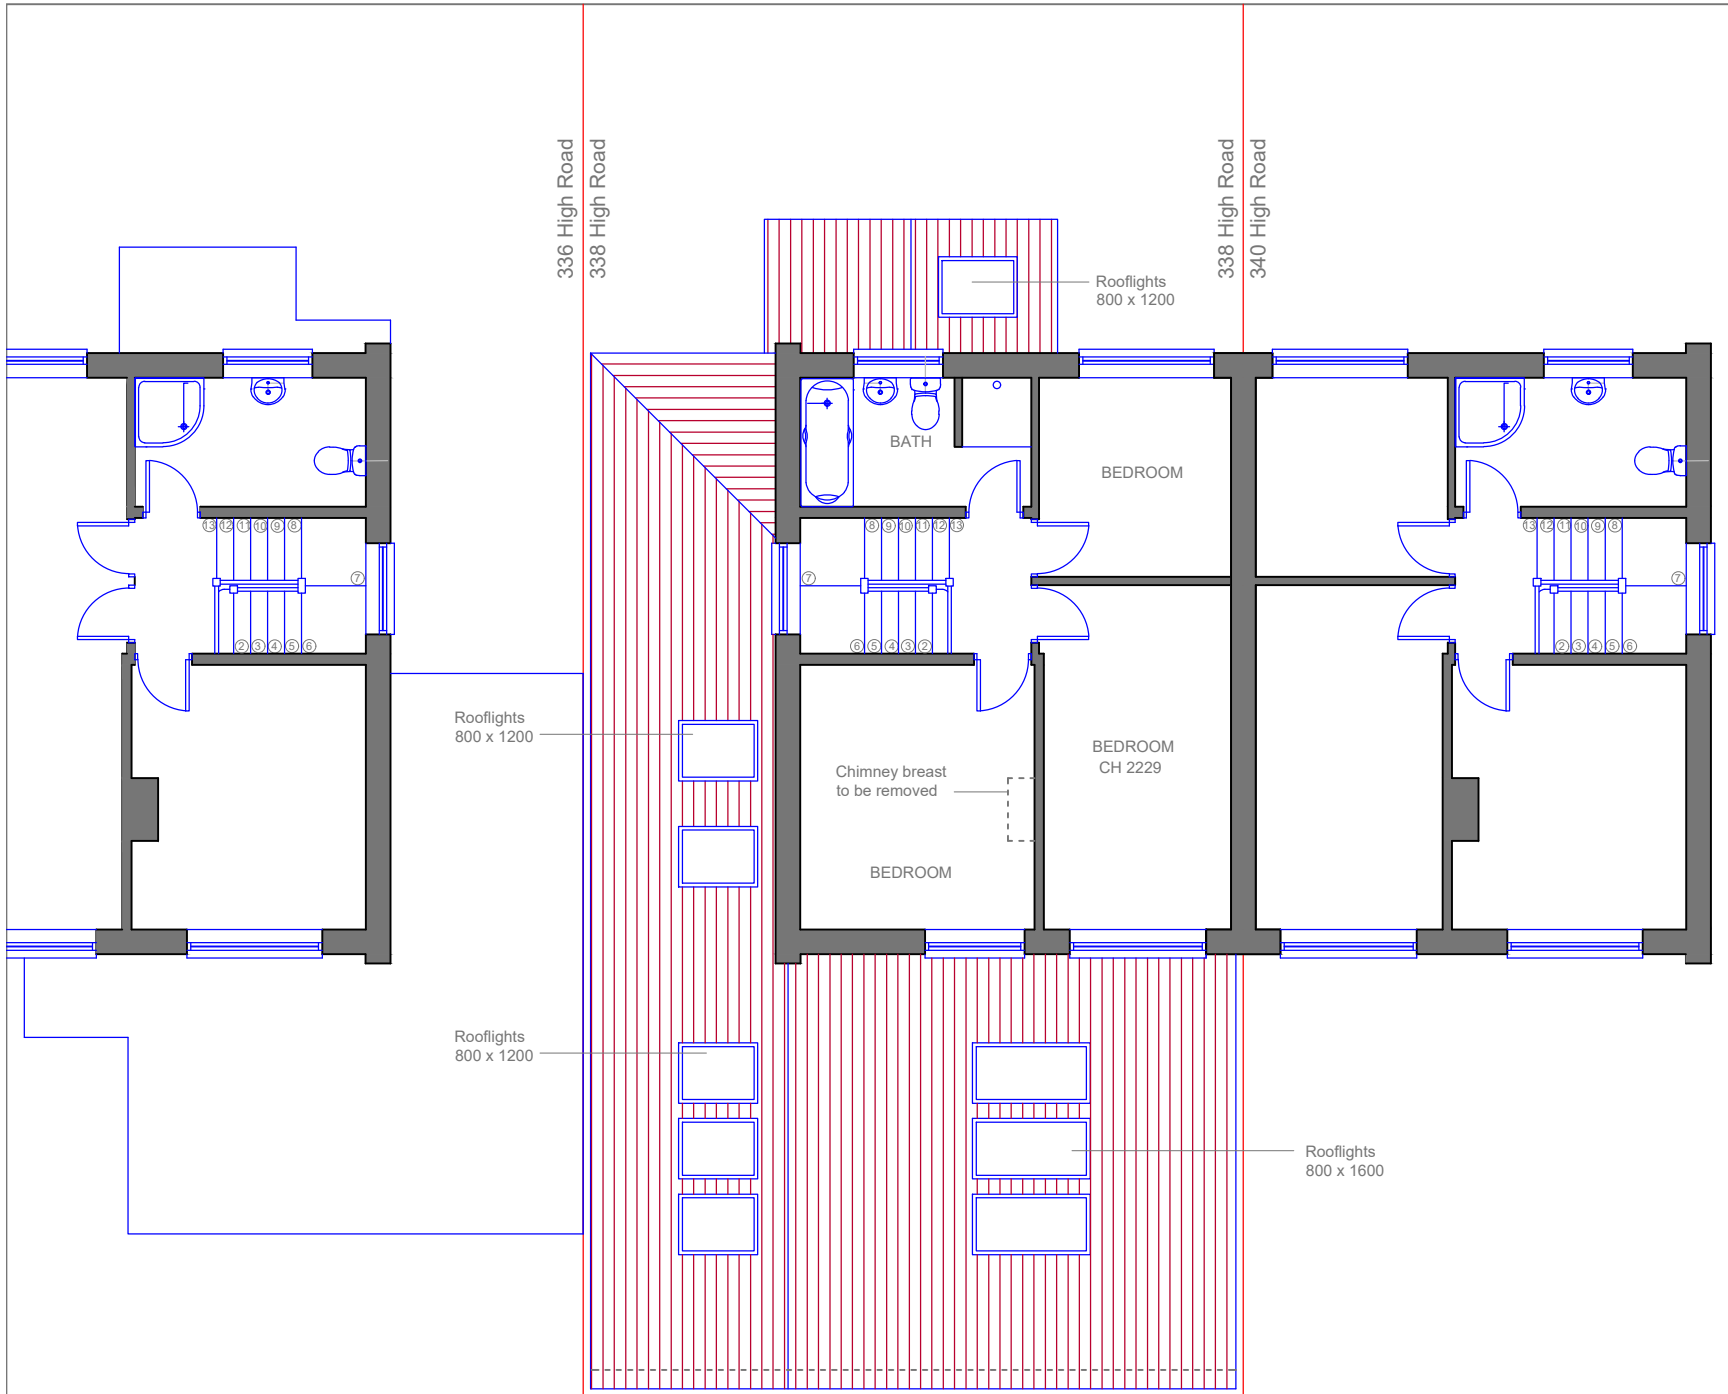

FIRST FLOOR PLAN
AS PROPOSED

Note: All dimensions are in mm unless stated otherwise

N

500 2000 mm
0 1000 3500

Prepared by:
A+L Architecture Studio, Hitchin

Address:
338 High Road, Watford, WD25 7EQ

Drawing name:
First Floor Plan: As Proposed

Scale:
1:100 @ A4

Date drawn:
Mar 2024

Drawing number:
3HR-FP202
Rev 01