EV BAYS AND EQUIPMENT AREA PLAN
SCALE 1:250

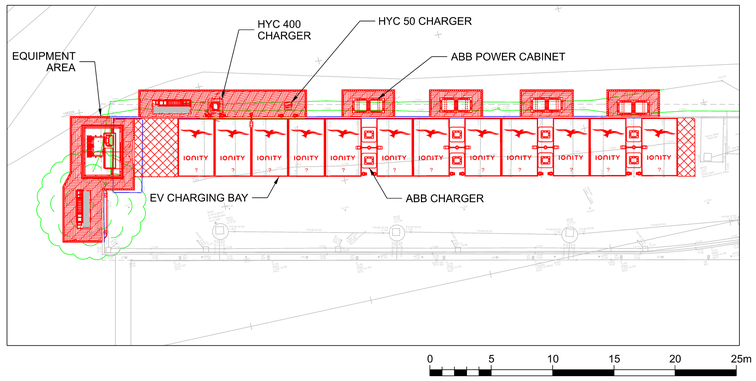

SCALE 1:250

ALPHITRONIC HYC 400 CHARGER
SCALE 1:25

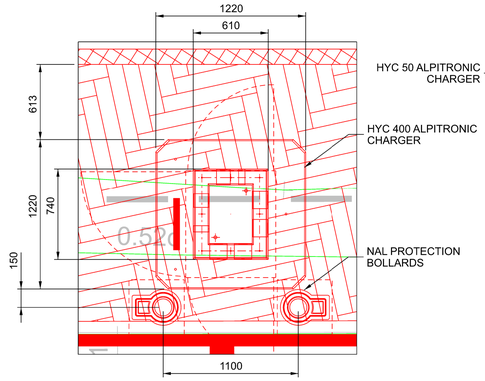

ALPHITRONIC HYC 50 CHARGER
SCALE 1:25

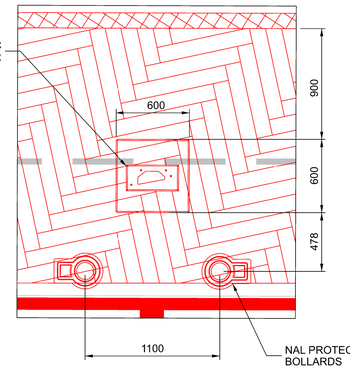

ABB CHARGER
SCALE 1:25

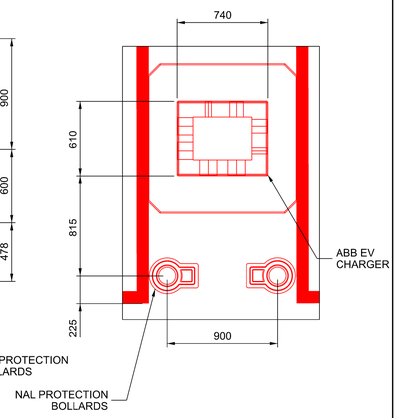

EV CHARGING BAYS LAYOUT
SCALE 1:50

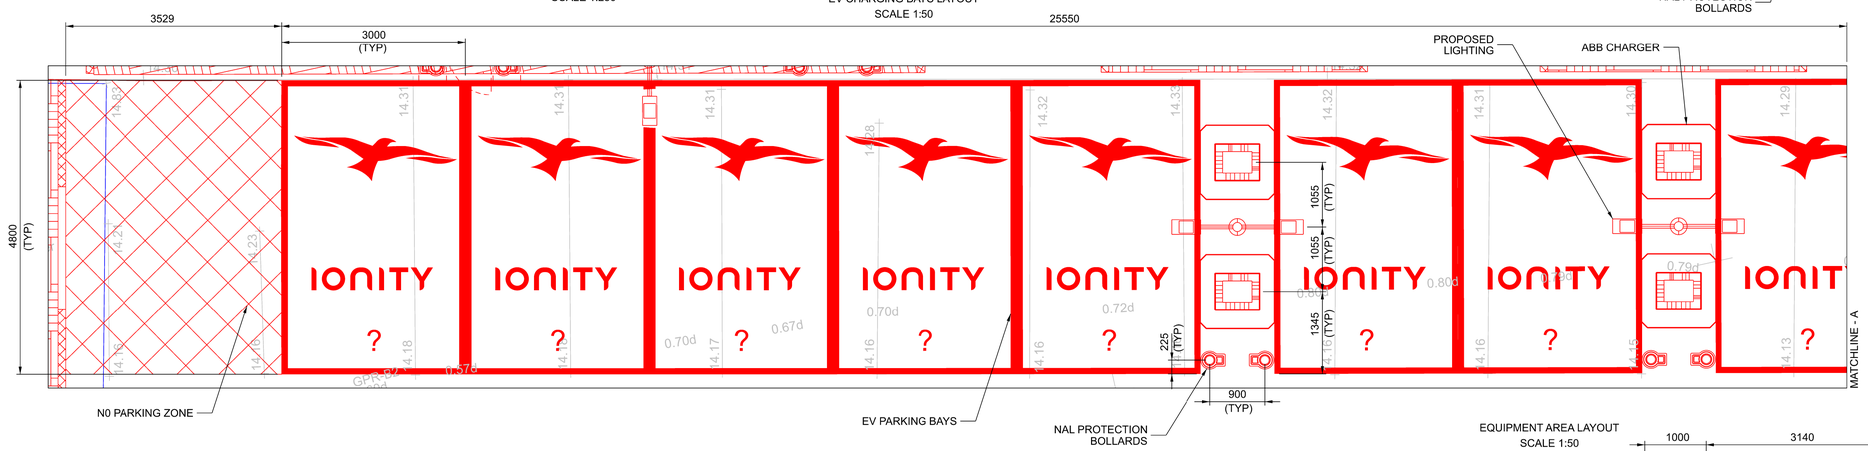

EV CHARGING BAYS LAYOUT
SCALE 1:50

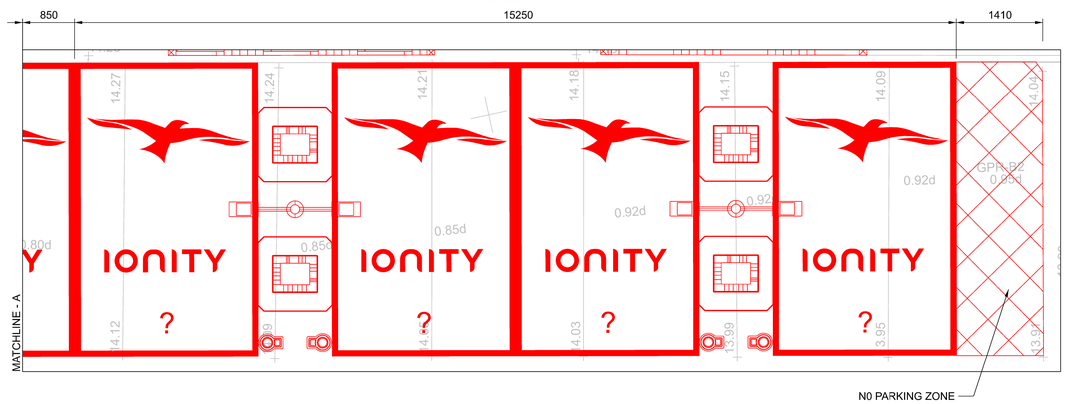

ABB POWER CABINETS PLAN
SCALE 1:25

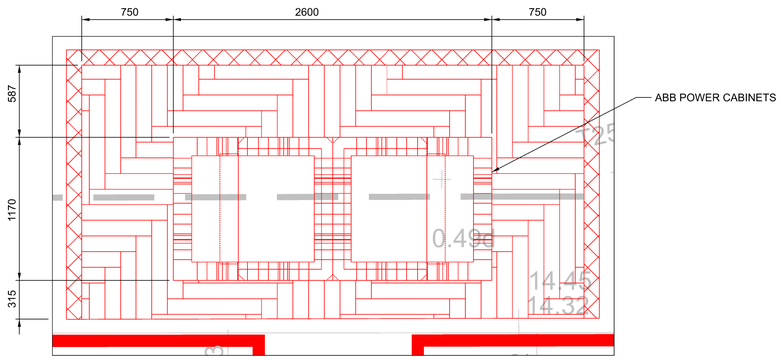

EQUIPMENT AREA LAYOUT
SCALE 1:50

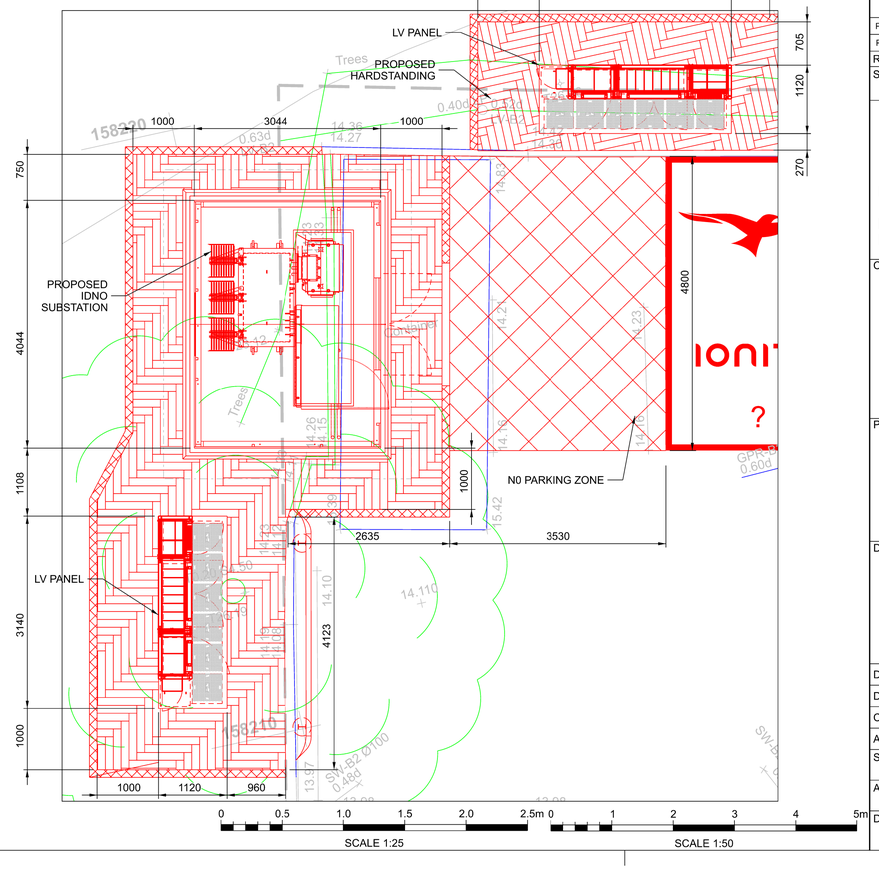

NOTES:

1. ALL DIMENSIONS ARE IN MILLIMETRES (mm) AND LEVELS ARE IN METERS (m) UNLESS STATED OTHERWISE.
2. EV CHARGER'S ARE AS UNDER
   a). 8 NO. ABB CHARGER
   b). 2 NO. ALPITRONIC HYPER CHARGER (DUAL OUTLET)

COLOUR CONVENTIONS
BLACK - EXISTING OR UNCHANGED
BLUE - MODIFIED OR TO BE MOVED
GREEN - REDUNDANT OR TO BE REMOVED
RED - PROPOSED OR ADDITIONAL
PURPLE - WORKS FOR FUTURE

Rev	Date	Description of Revisions	Drawn	Chkd	Appr
P02	08/02/24	ISSUED FOR REVIEW	HP	Chk	App
P01	15/12/23	ISSUED FOR REVIEW	HP	Chk	App

Suitability
S0 - WORK IN PROGRESS

POISE

Poise Group Ltd
124 City Road
London
EC1V 2NX

Contractor(s)

IONITY

Ionity GmbH
Moosacher Strasse 84,
D-80809 Munich
Germany

Project
IONITY
VILLAGE HOTEL
MAIDSTONE

Drawing Title
EV BAYS AND EQUIPMENT AREA PLAN

Designed	HARSHAD	Signed		Date	15/12/23
Drawn	HARSHAD	Signed		Date	15/12/23
Checked	Checked	Signed		Date	Date3
Approved	Approved	Signed		Date	Date4

Scale(s) R.T.D
ELR & Mileage ELR&Mileage
Alternative Reference Alternative Reference
Sheet 01 of 01
Drawing Number 8312-POI-DRG-CIV-100013
Revision P02

Sheet Size A1 594 x 841