PROPOSED SITE ARRANGEMENT
SCALE 1:200

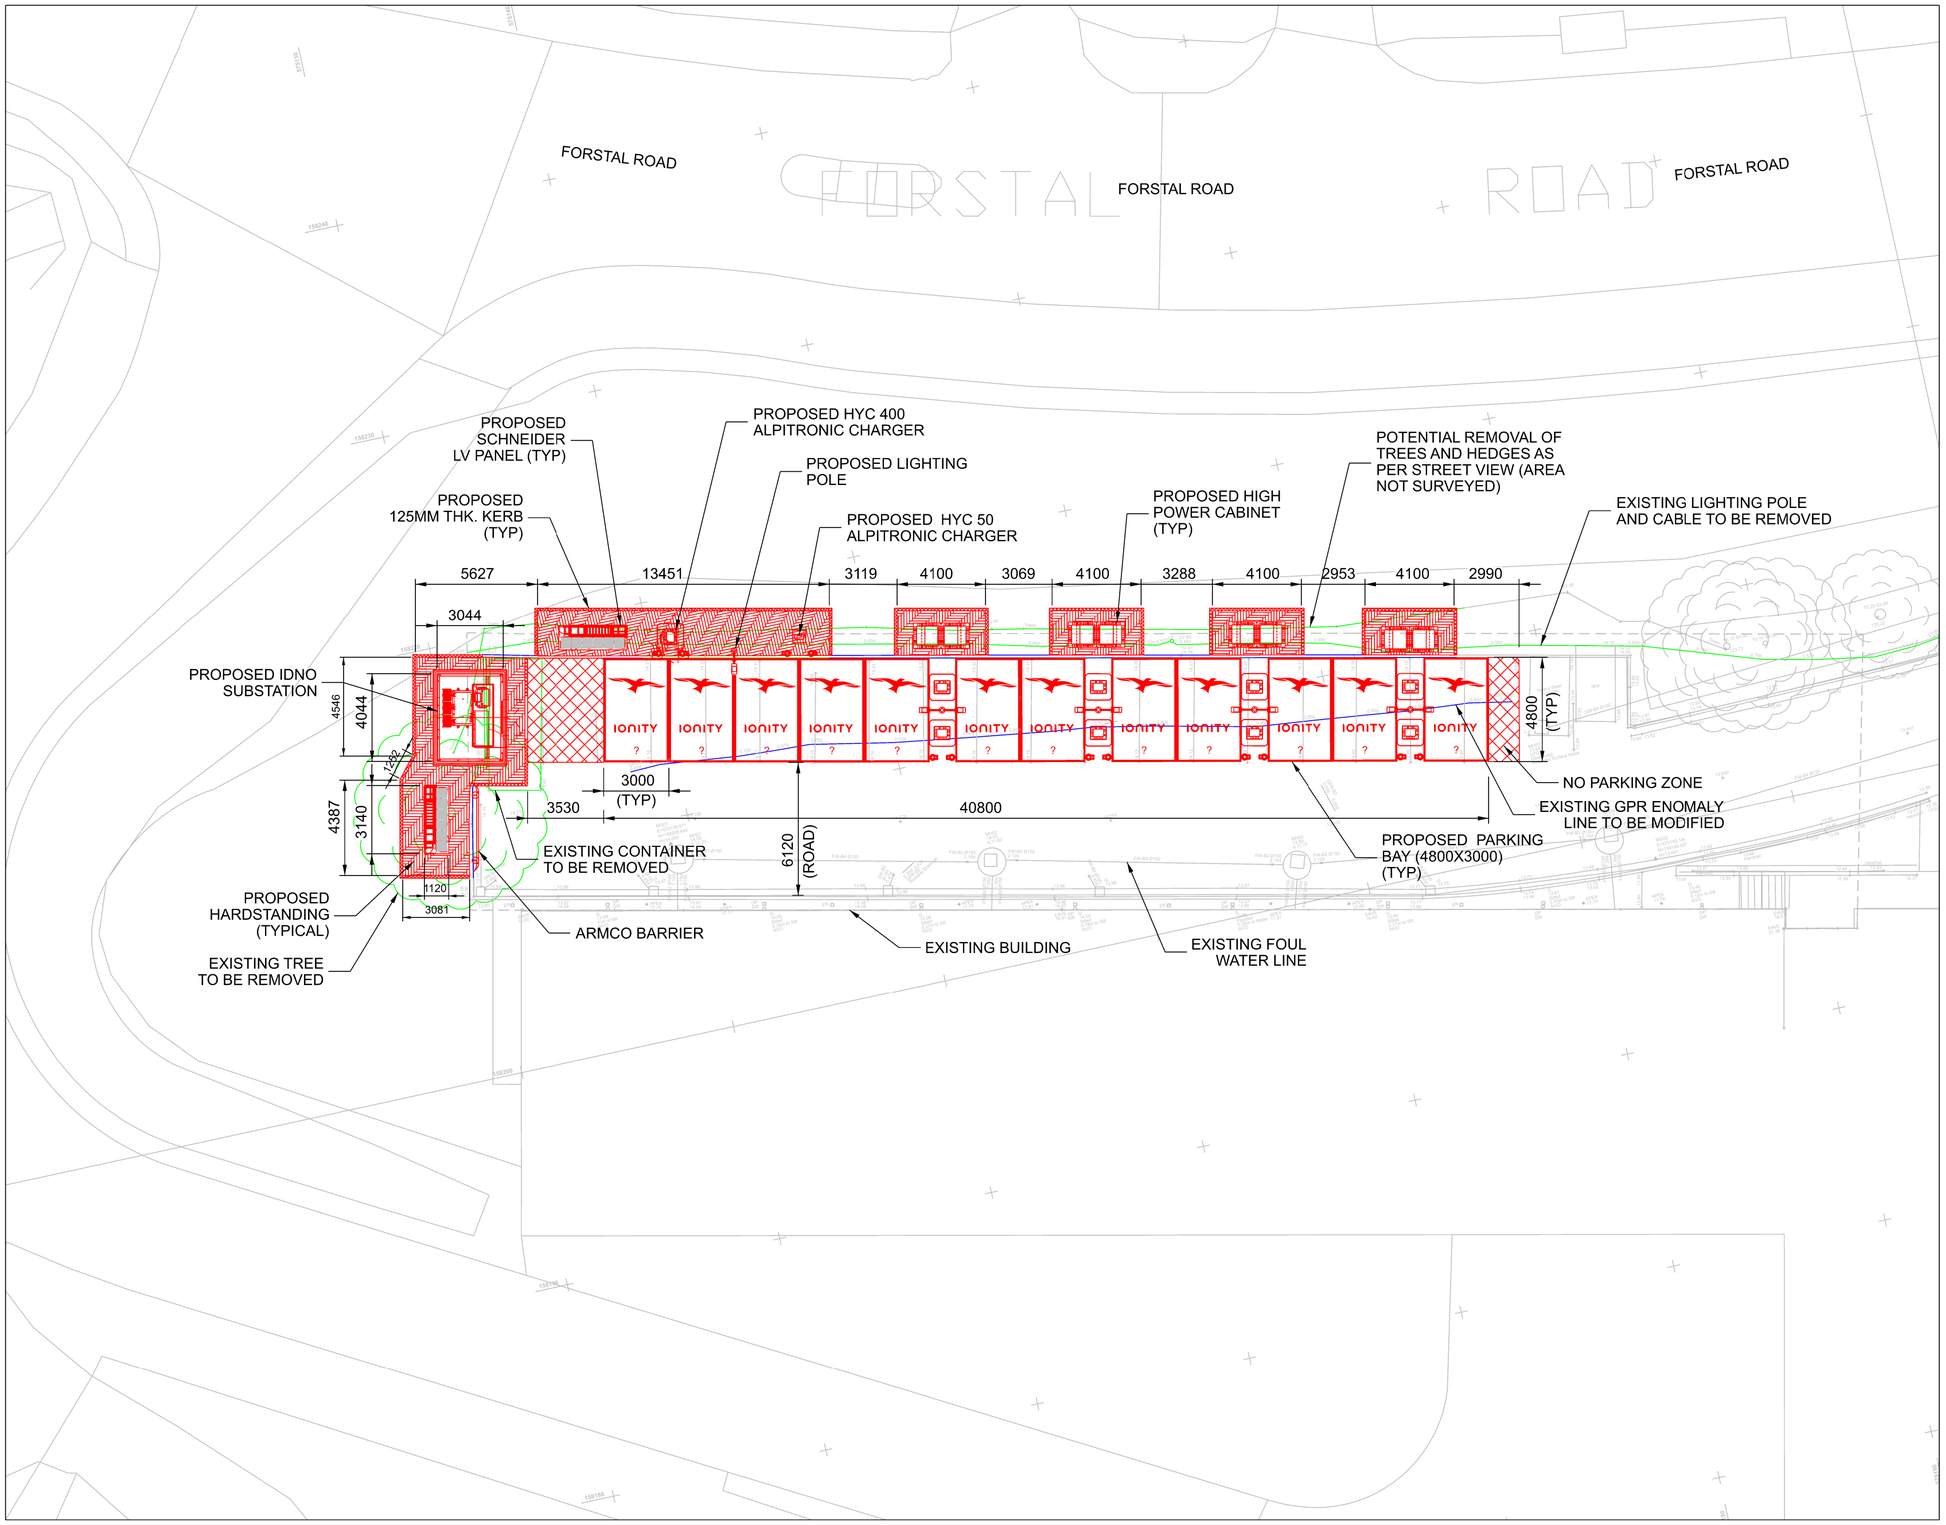


0 4 8 12 16 20m
SCALE 1:200

NOTES:

1. ALL DIMENSIONS ARE IN MILLIMETRES (mm) AND LEVELS ARE IN METERS (m) UNLESS STATED OTHERWISE.

- EV PARKING BAYS (4800X3000)
- PROPOSED POWER CABINET FOUNDATION
- PROPOSED ABB CHARGE POST FOUNDATION
- PROPOSED 2 WAY LIGHTING POLE 6M HIGH
- PROPOSED ALPITRONIC HYC 400 CHARGER FOUNDATION
- PROPOSED ALPITRONIC HYC 50 CHARGER FOUNDATION
- LOW VOLTAGE PANEL (2660X550)
- IDNO SUBSTATION PLINTH (4400X3400)
- NAL PROTECTION BOLLARDS AND FOUNDATIONS
- PROPOSED ONE WAY LIGHTING POLE 6M HIGH

COLOUR CONVENTIONS
BLACK - EXISTING OR UNCHANGED
BLUE - MODIFIED OR TO BE MOVED
GREEN - REDUNDANT OR TO BE REMOVED
RED - PROPOSED OR ADDITIONAL
PURPLE - WORKS FOR FUTURE

| Rev | Date | Description of Revisions | Drawn | Chkd | Appr |
|---|---|---|---|---|---|
| P02 | 08/02/24 | Revision Description | HP | Chk | App |
| P01 | 15/12/23 | Revision Description | HP | Chk | App |

Suitability
Suitability Code - Description Of Code

POISE

Poise Group Ltd
124 City Road
London
EC1V 2NX

Contractor(s)

IONITY

Ionity GmbH
Moosacher Strasse 84,
D-80809 Munich
Germany

Project
IONITY
VILLAGE HOTEL
MAIDSTONE

Drawing Title
PROPOSED SITE ARRANGEMENT

| | | | | | |
|---|---|---|---|---|---|
| Designed | HARSHAD | Signed | | Date | 15/12/23 |
| Drawn | HARSHAD | Signed | | Date | 15/12/23 |
| Checked | Checked | Signed | | Date | Date3 |
| Approved | Approved | Signed | | Date | Date4 |

Scale(s) 1:200
ELR & Mileage ELR&Mileage
Alternative Reference Alternative Reference
Sheet 01 of 01
Drawing Number 8312-POI-DRG-CIV-100012
Revision P02

Sheet Size A2 420 x 594