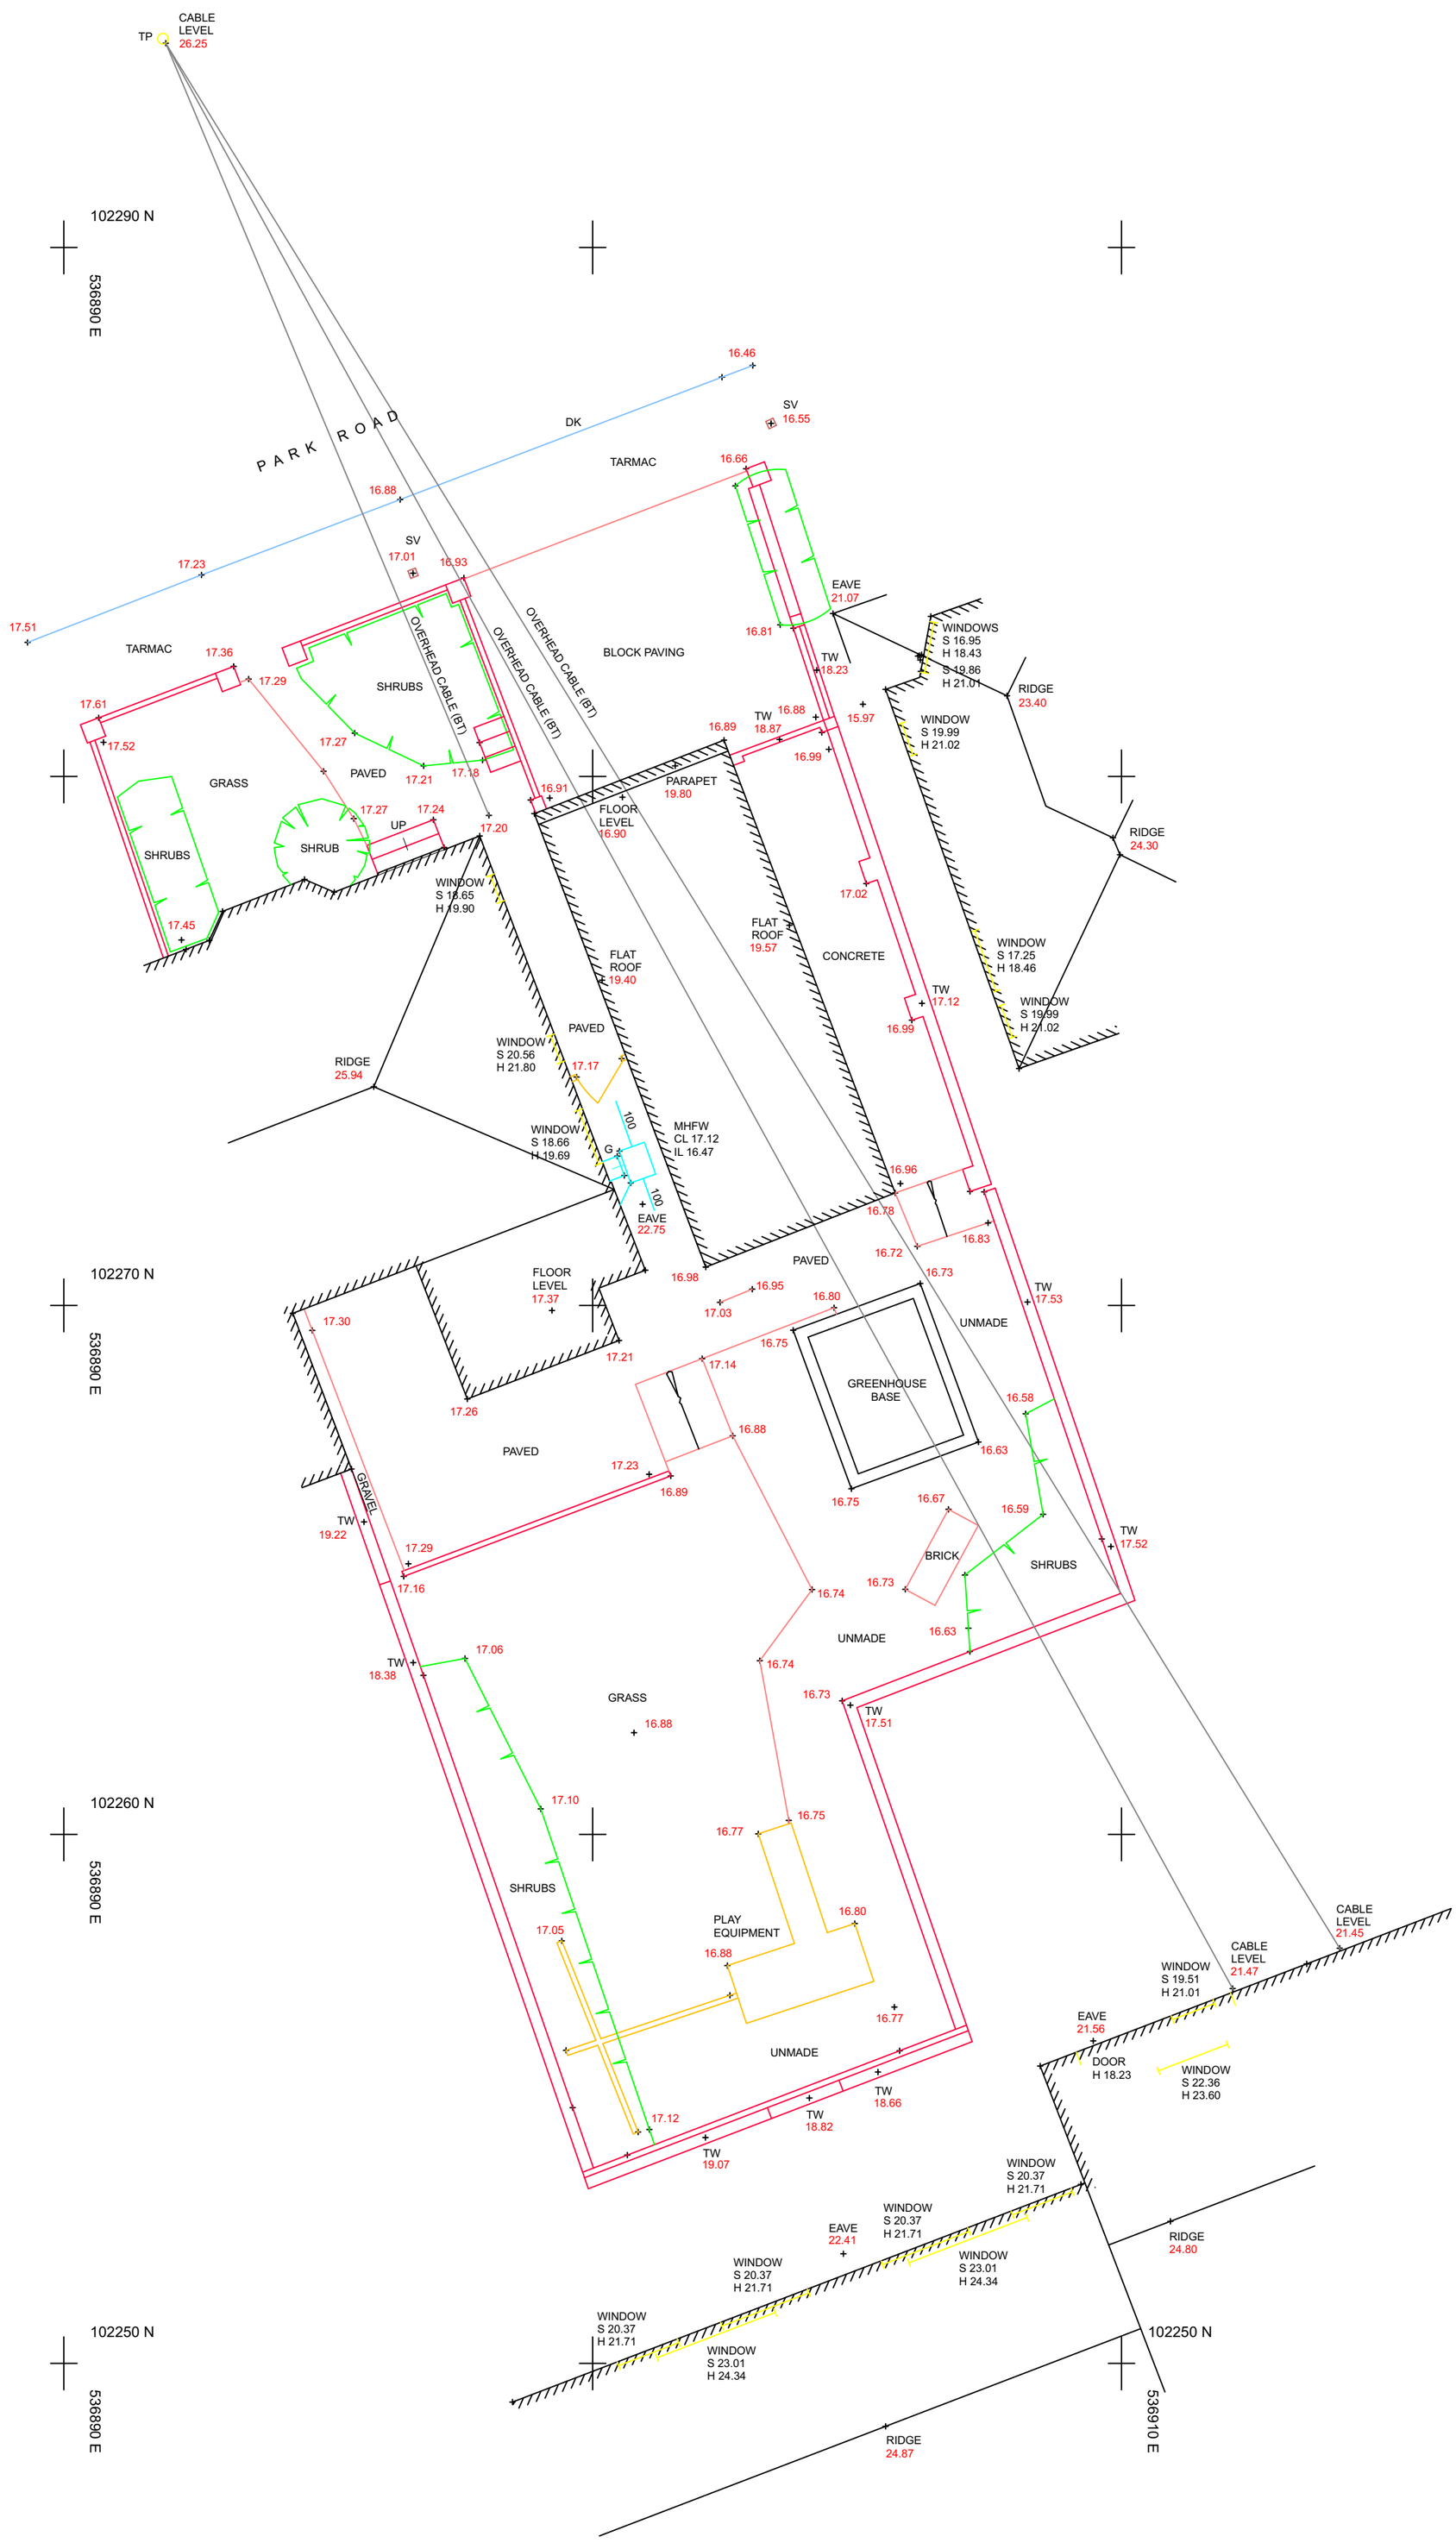

LAYER INFORMATION

0	EMPTY
BORDER	TITLEBLOCK & BORDER
BTELECOM	BRITISH TELECOM MH'S ETC.
BTLINES	BRITISH TELECOM ROUTES
BUILDING	BUILDING OUTLINE.
CABLETV	CABLE TV COVERS.
CONTOURS	CONTOURS
CROSSES	POINT MARKERS
DRAINAGE	MH'S GULLYS ETC.
ELECTRIC	ELECTRICAL MH'S ETC.
FENCES	FENCE LINES
FOUL	FOUL WATER MH'S
FURNITURE	STREET FURNITURE
GAS	GAS MH'S,VALVES ETC.
GASLINES	GAS ROUTING
GRID	GRID
LEVELS	LEVELS
ROADS	ROAD OUTLINE
STATIONS	SURVEY STATIONS
STORM	STORM WATER MH'S, GULLY'S ETC.
SURFACES	SURFACE EDGES
TEXT	TEXT
TREES	TREE OUTLINE & FOLIAGE
UNKNOWN	UNKNOWN SERVICES
WALLS	WALLS
WATER	WATER OUTLINE.
WSERVICES	WATER METERS, STOP VALVES ETC.

LINETYPES & SYMBOLS

- BUILDING OUTLINE
- KERB LINE
- FENCE
- SURFACE EDGE
- FOUL DRAINAGE
- STORM DRAINAGE
- GAS PIPES
- WATER SERVICE PIPES
- BRITISH TELECOM CABLES
- ELECTRICITY CABLES
- OVERHEAD CABLES
- FOLIAGE OUTLINE
- SURVEY STATION
- GATES
- TREE CANOPY
- SLOPE SYMBOL

LEGEND

AV	AIR VALVE	NP	NAME PLATE
B	BOLLARD	OB	OPEN BOARDED FENCE
BB	BELISHA BEACON	OP	OPEN PAILING FENCE
BM	OS BENCH MARK	P	POST
BS	BUS STOP	PC	POST & CHAIN FENCE
BTB	BRITISH TELECOM BOX	PCB	POLICE CALL BOX
BW	BARB WIRE FENCE	PH	PUBLIC HOUSE
CB	CLOSE BOARD FENCE	PL	PAVEMENT LIGHT
CH	COAL HOLE	PM	PARKING METER
CHY	CHIMNEY	PR	POST & RAIL FENCE
CI	CORRUGATED IRON FENCE	PW	POST & WIRE FENCE
CL	CHAIN LINK FENCE	PWM	POST & WIRE MESH
CM	CELLAR MANHOLE	RE	RODDING EYE
CP	CHESTNUT PAILING FENCE	RS	ROAD SIGN
CTV	CABLE TELEVISION POINT	RTW	RETAINING WALL
DC	DRAINAGE CHANNEL	SIP	SERVICE INDICATOR POST
DK	DROP KERB	SV	STOP VALVE
ELEC SUB	ELECTRICITY SUB	TCB	TELEPHONE CALL BOX
STN.	STATION	TP	TELEGRAPH POLE
EP	ELECTRICITY POLE	TS	TRAFFIC SIGNAL
FB	FOOT BRIDGE	UTL	UNABLE TO LIFT.
FE	FIRE ESCAPE	VP	VENT PIPE
FH	FIRE HYDRANT	WB	WASTE BIN
FP	FOOTPATH	WM	WATER METER
FS	FLAGSTAFF	WO	WASH OUT
G	GULLY		
GR	GRATING		
GV	GAS VALVE		
H	HYDRANT		
IC	INSPECTION COVER		
IL	INVERT LEVEL		
IR	IRON RAILINGS		
KO	KERB OUTLET (GULLY)		
LP	LAMP POST		
LB	LETTER BOX		
MISC	MIXED CONSTRUCTION FENCE		
MH	MANHOLE		
MHBT	BRITISH TELECOM		
MHE	ELECTRICAL		
MHG	GAS		
MHMC	MERCURY		
MP	MILE POST		
NB	NOTICE BOARD		

NORTH (INDICATIVE)

LAND AND MEASURED BUILDING SURVEYORS
M.J.ZARA ASSOCIATES
139 HIGH STREET - LEWES
EAST SUSSEX - BN7 1XS
TEL 01273 472492
E-MAIL mjzaraassociates@gmail.com

SITE
18 PARK ROAD
ROTTINGDEAN BN2 7HL

CLIENT
DALBY ARCHITECTURE

NOTES
LEVELS AND GRID BASED ON GPS

ROAD LEVELS ARE CHANNEL LEVELS
JOB REF. 9407

SCALE	SHEET SIZE
1:100	A2 PORTRAIT
DATE	**SURVEYED BY**
MARCH 2022	SB