THIS DRAWING REMAINS THE SOLE COPYRIGHT OF
JEFFREY CHARLES EMMETT ASSOC. R.I.C.S
All dimensional discrepancies to be referred to
JCE Planning & Architectural Consultancy

Notes

Existing

Proposed

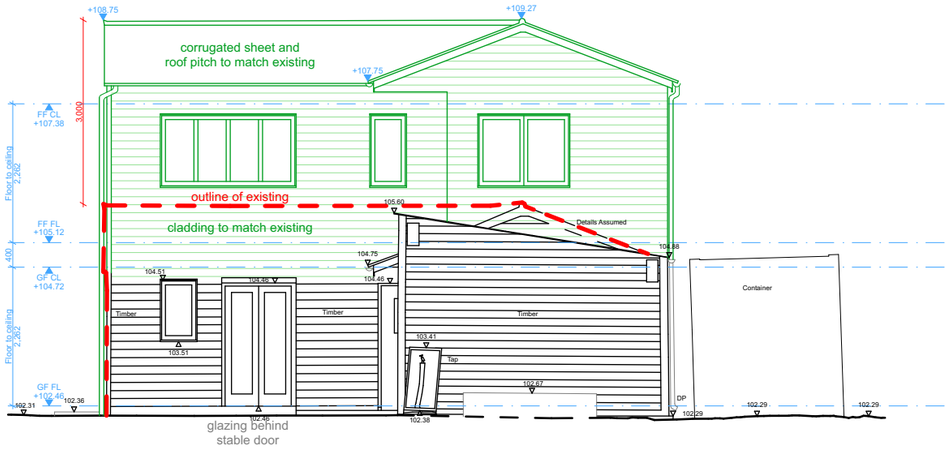

Elevation 1-1

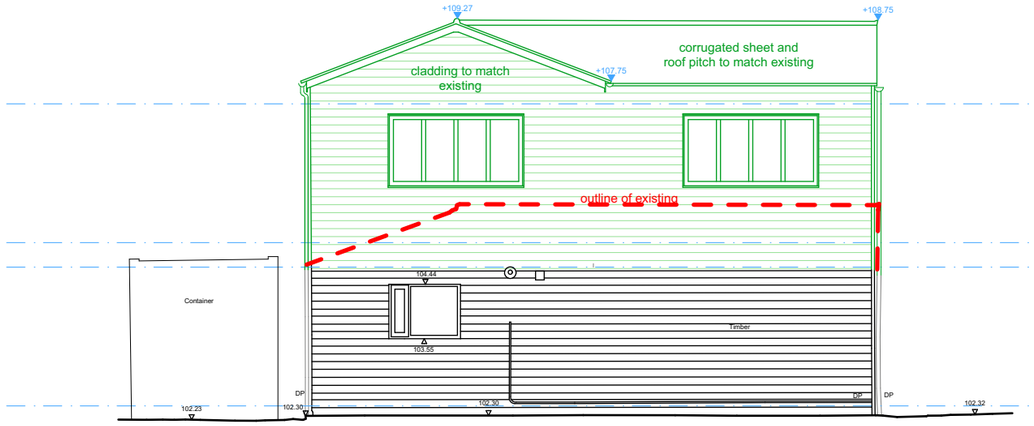

Elevation 3-3

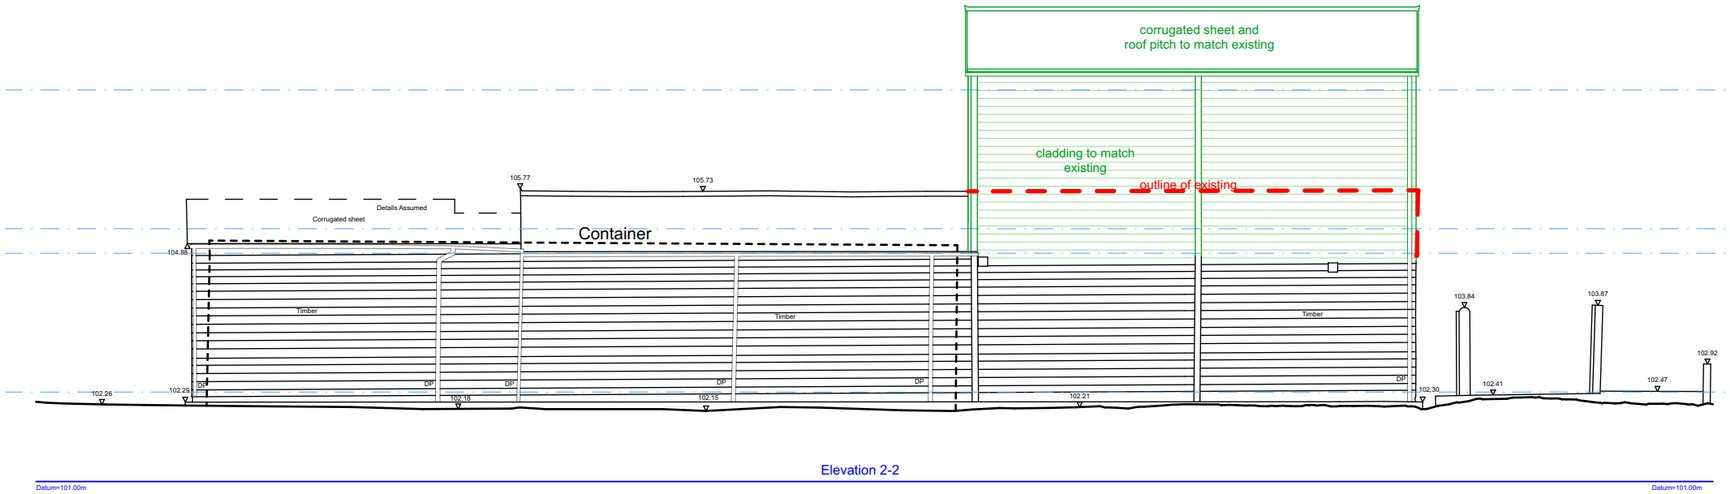

Elevation 2-2

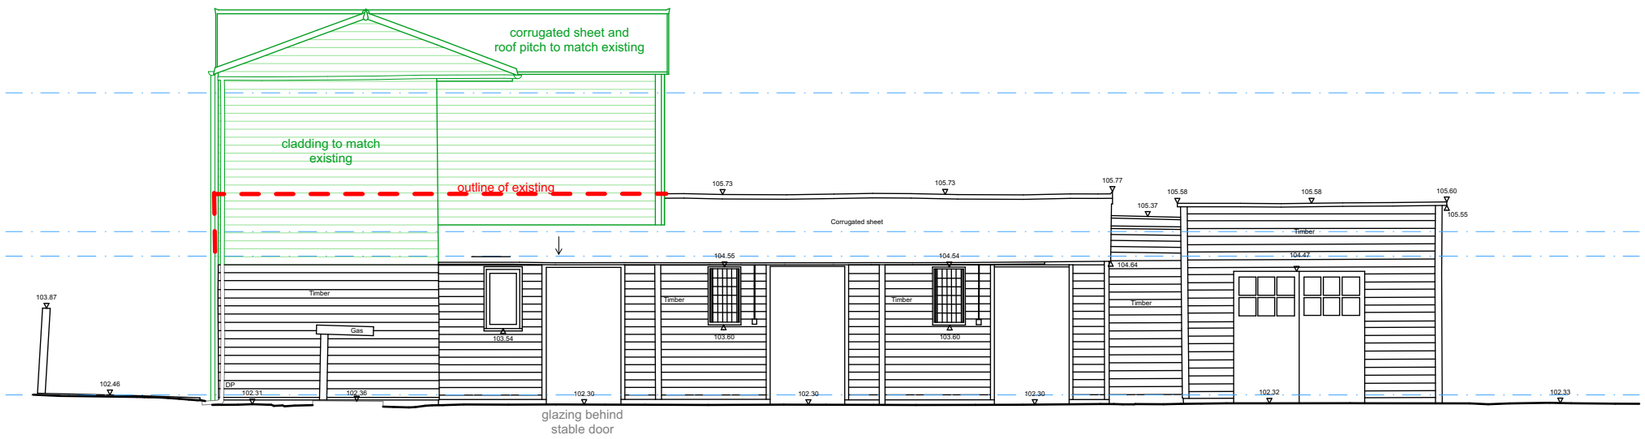

Elevation 4-4

0m 5m

scale 1-100

Prior Approval

no	date	revision

PLANNING & ARCHITECTURAL CONSULTANCY
Chetwood House • Chilton • HP18 9LS
01844 267990 • admin@jcemmett.co.uk

project
Proposed development at
Three Corners Piece,
Granborough Road, North Marston,
MK18 3PP

title
Proposed Dwelling Elevations

drawn AK	Project number 1345
date 27/03/2024	
scale 1:100 @ A3	Drawing no PA-06A