© Ambit Architectural Design Limited Copyright 2014: All rights reserved. This drawing must not be reproduced without permission. Do not scale from this drawing. All dimension are in millimeters unless otherwise stated. Any discrepancies should be reported to the Designer / Architect. This drawing is to be read in conjunction with structural engineers drawings and specification.
NB. Contractor must check and confirm all dimensions on site prior to manufacture

0 1 2 3 4 5
Metres Scale 1 : 50 @ A1 1 :100 @ A3

NOTES:

1. The builder is to familiarise himself and fully understand the plans and any appropriate structural details before any works commence.
2. The plans relating to the proposed project to be read in conjunction with all appropriate structural engineers details.
3. DO NOT SCALE FROM PLANS. Use figured dimensions only but the contractor is to check all dimensions on site prior to commencement of work on site and any discrepencies are to brought to the attention of the designer or engineer.
4. All site work to be carried out to the Building Regulations 1991, current British Standards and COdes of Practice.
5. All statuturu site inspections are to be seen and approved by the Approved Inspector prior to any covering up of work.
6. Any existing beams and lintols carrying additional load are to be exposed and checked on site for suitability and if necessary replaced.
7. All drainage and foundation work is provisional and is subject to conditions encountered on site.
8. All concrete work to be carried out to BS 5328: pt 3 : 1981 and BS 1282 : 1985.
9. All brickwork to be carried out to BS 5328 : pt3 : 1985
10. All timber to be preservative treated with a suitable preservative to BS 1282 : 1975.
11. All building work to be carried out to the general requirements for workmanship. Workmanship should comply with the relevant sections of BS 8000 Part 10 : 1995.

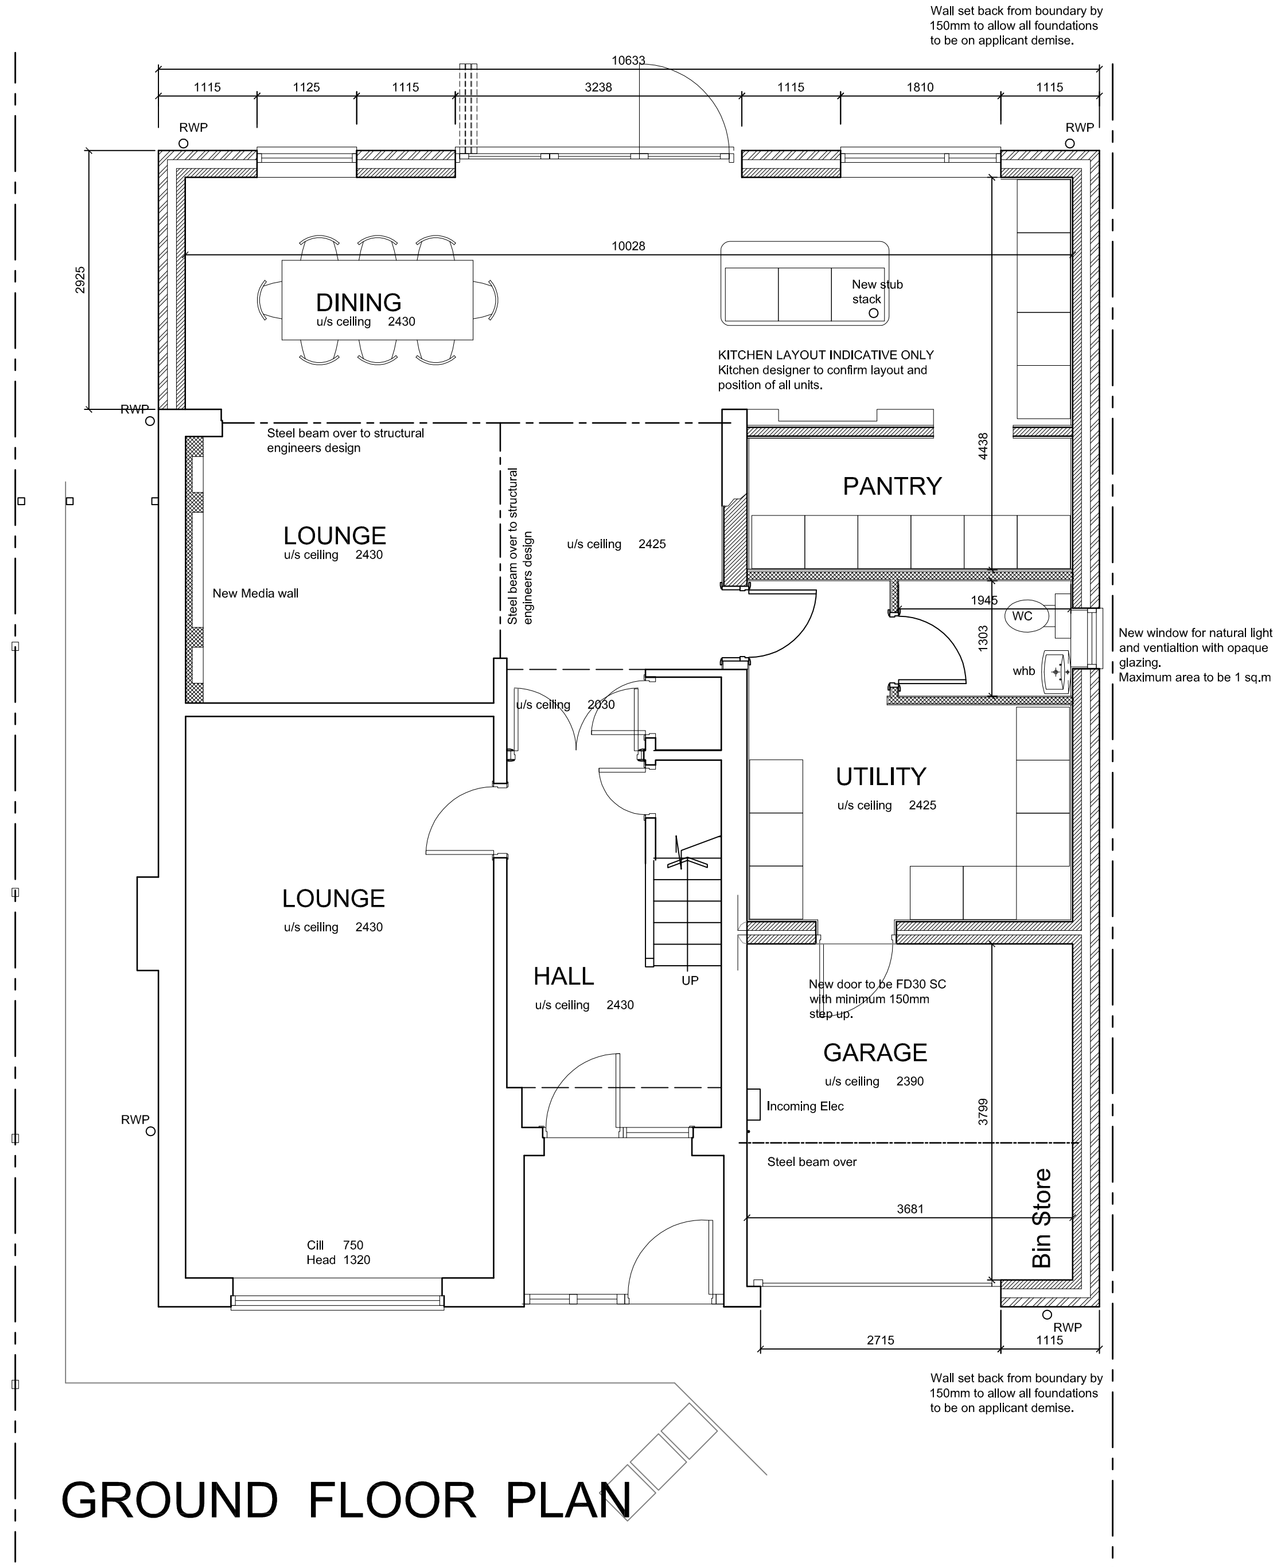

GROUND FLOOR PLAN

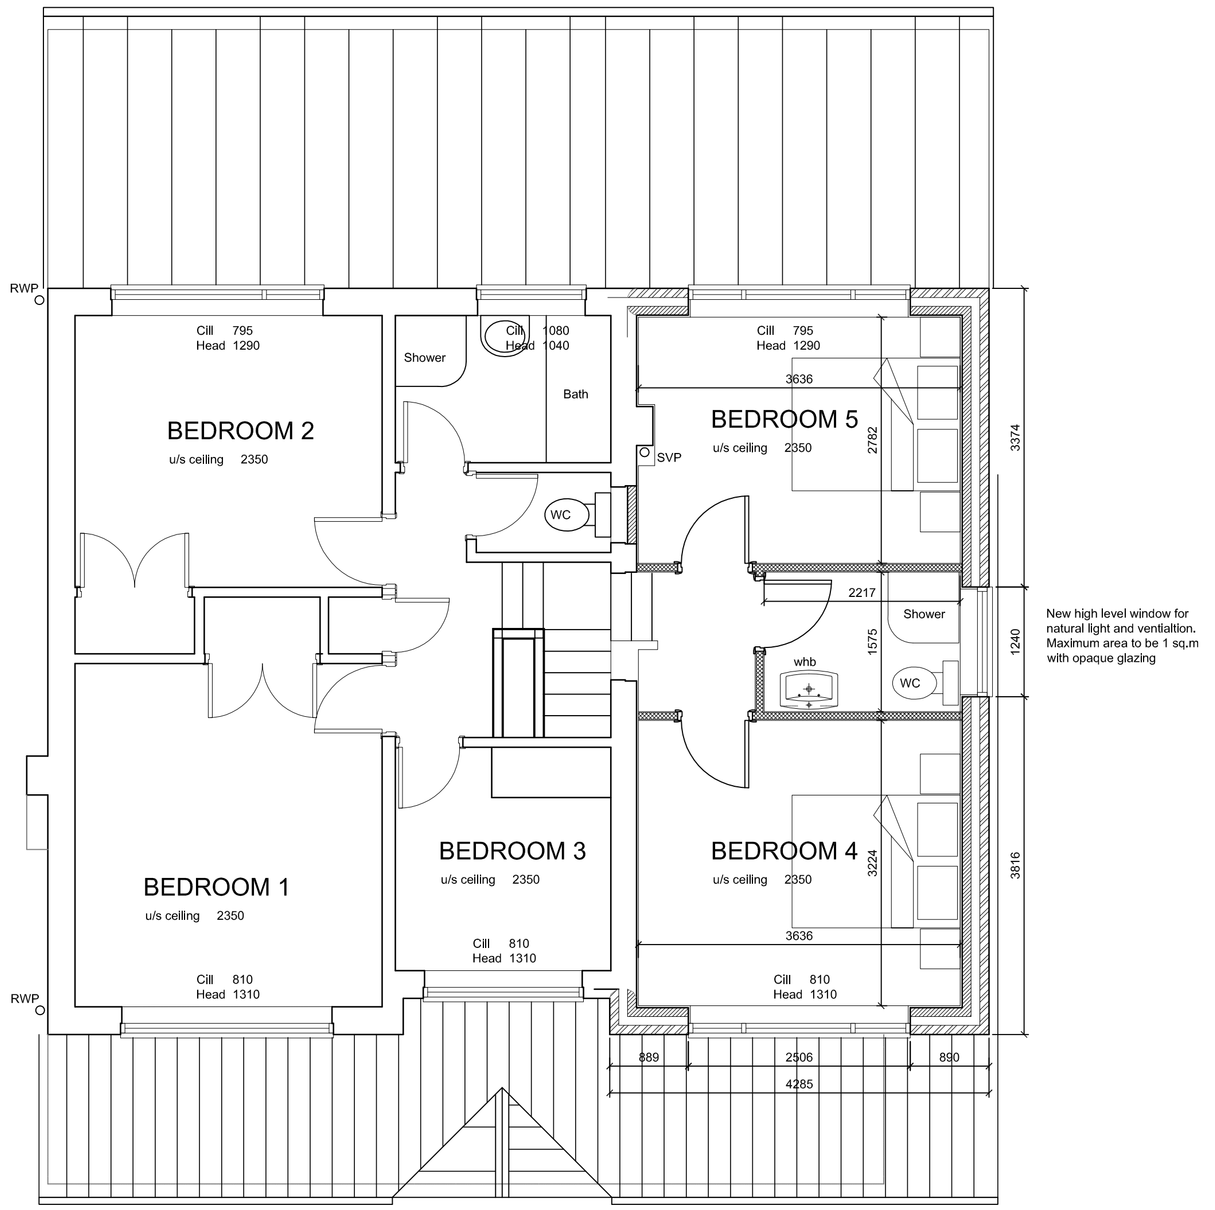

FIRST FLOOR PLAN

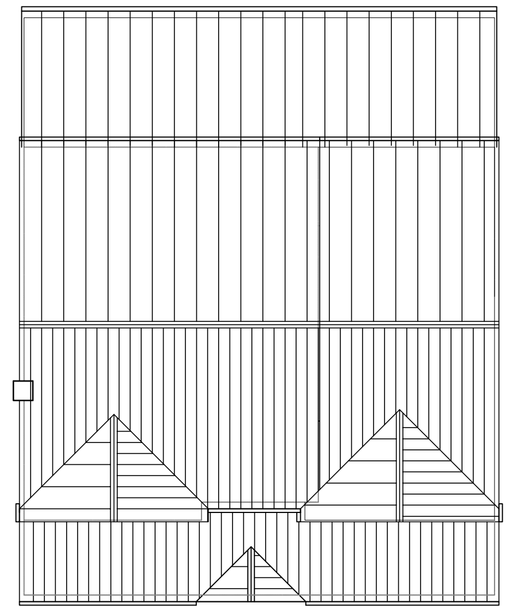

ROOF PLAN

0 2 4 6 8 10
Metres Scale 1 : 100 @ A1 1: 200 @ A3

Rev	Description	Date
-	-	-

Ambit Architectural Design
29 Freshfield Road, Stockport, Cheshire SK4 3HN
Tel: 07964 242953
E-mail: info@ambitarch.co.uk

PROJECT
8 Alderdale Drive, Heaton Moor, Stockport. SK4 4AS

TITLE
PROPOSED PLANS

DRAWN	SCALE	DATE
CGH	1:50@A1 1:100@A3	July 2023

DRAWING No.	REV.
2185 / 2	-