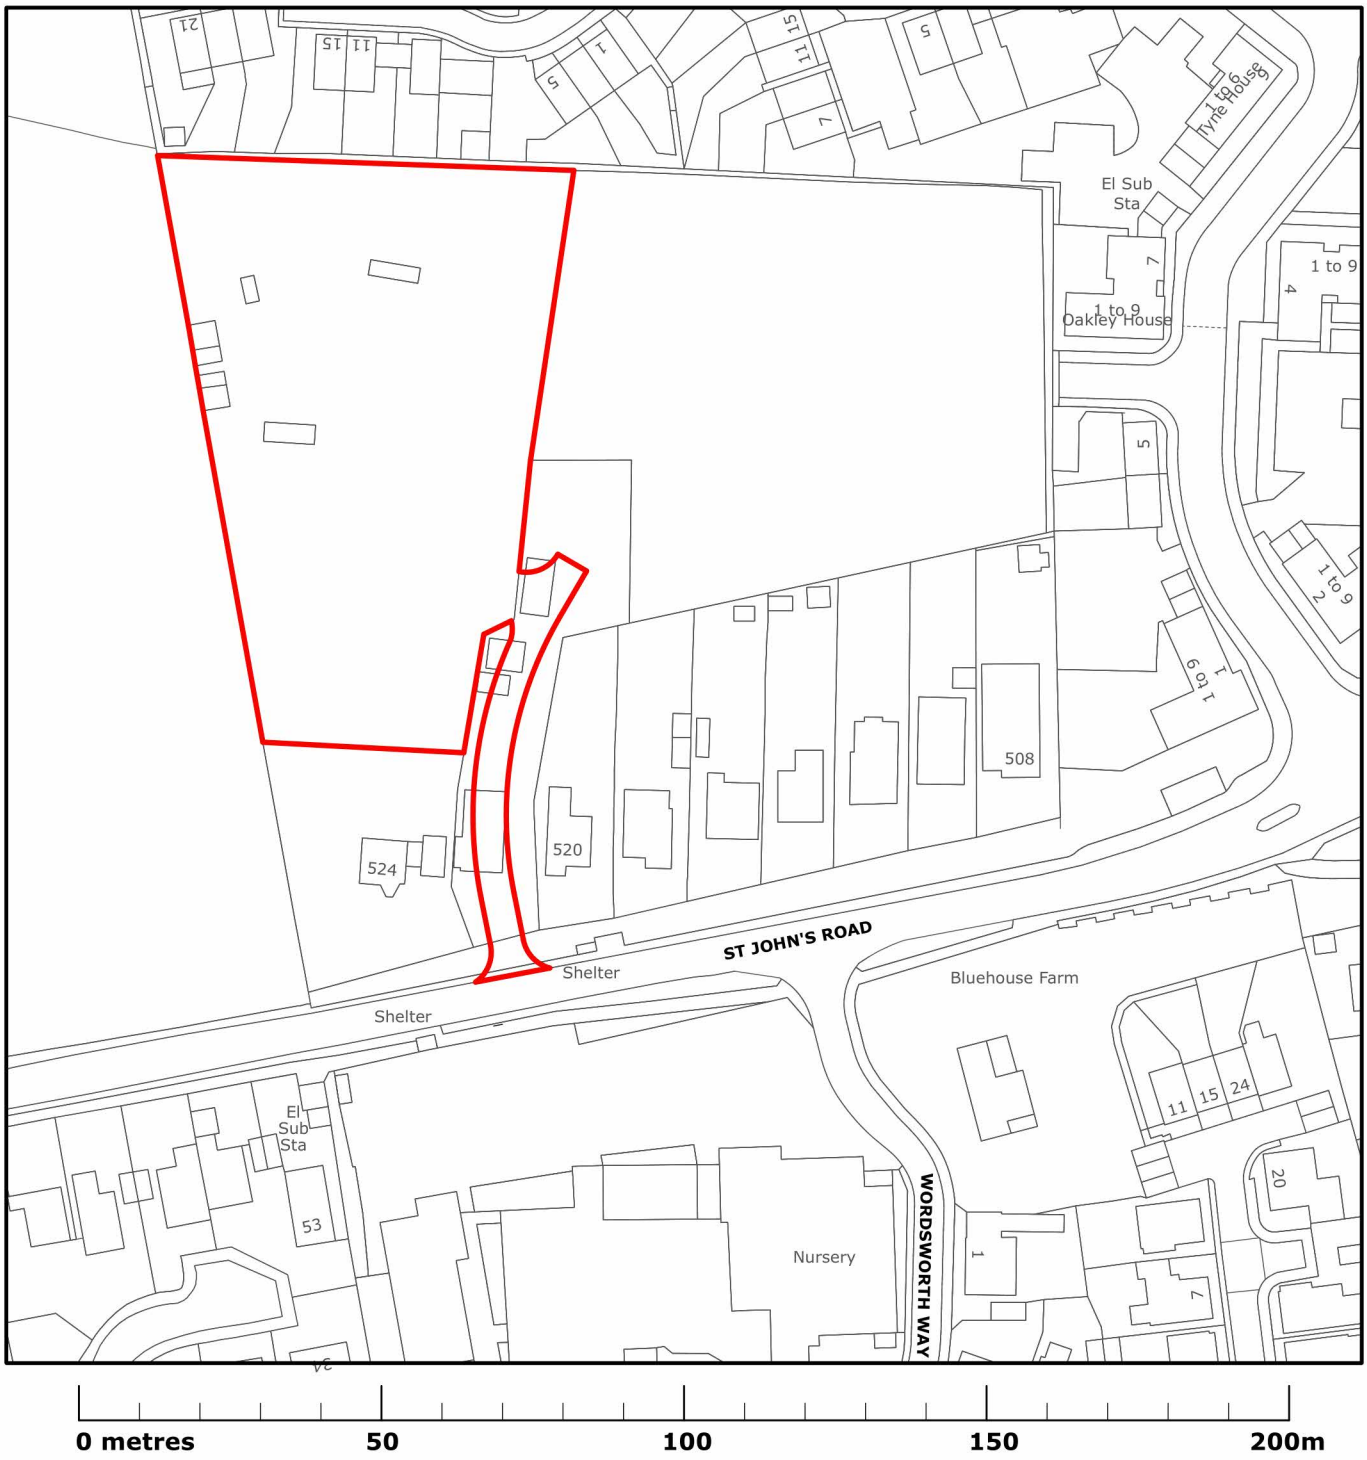

N

DC&B

PROPOSED DEVELOPMENT

REAR OF 524 ST JOHNS ROAD
CLACTON ON SEA

LOCATION PLAN

1:1250 @ A4

MARCH 2024

3665-PA-LOC

DUNCAN CLARK & BECKETT LTD
12A William's Walk, Colchester, Essex, CO1 1TS

RIBA Chartered Practice

[redacted]

CIAT CHARTERED PRACTICE