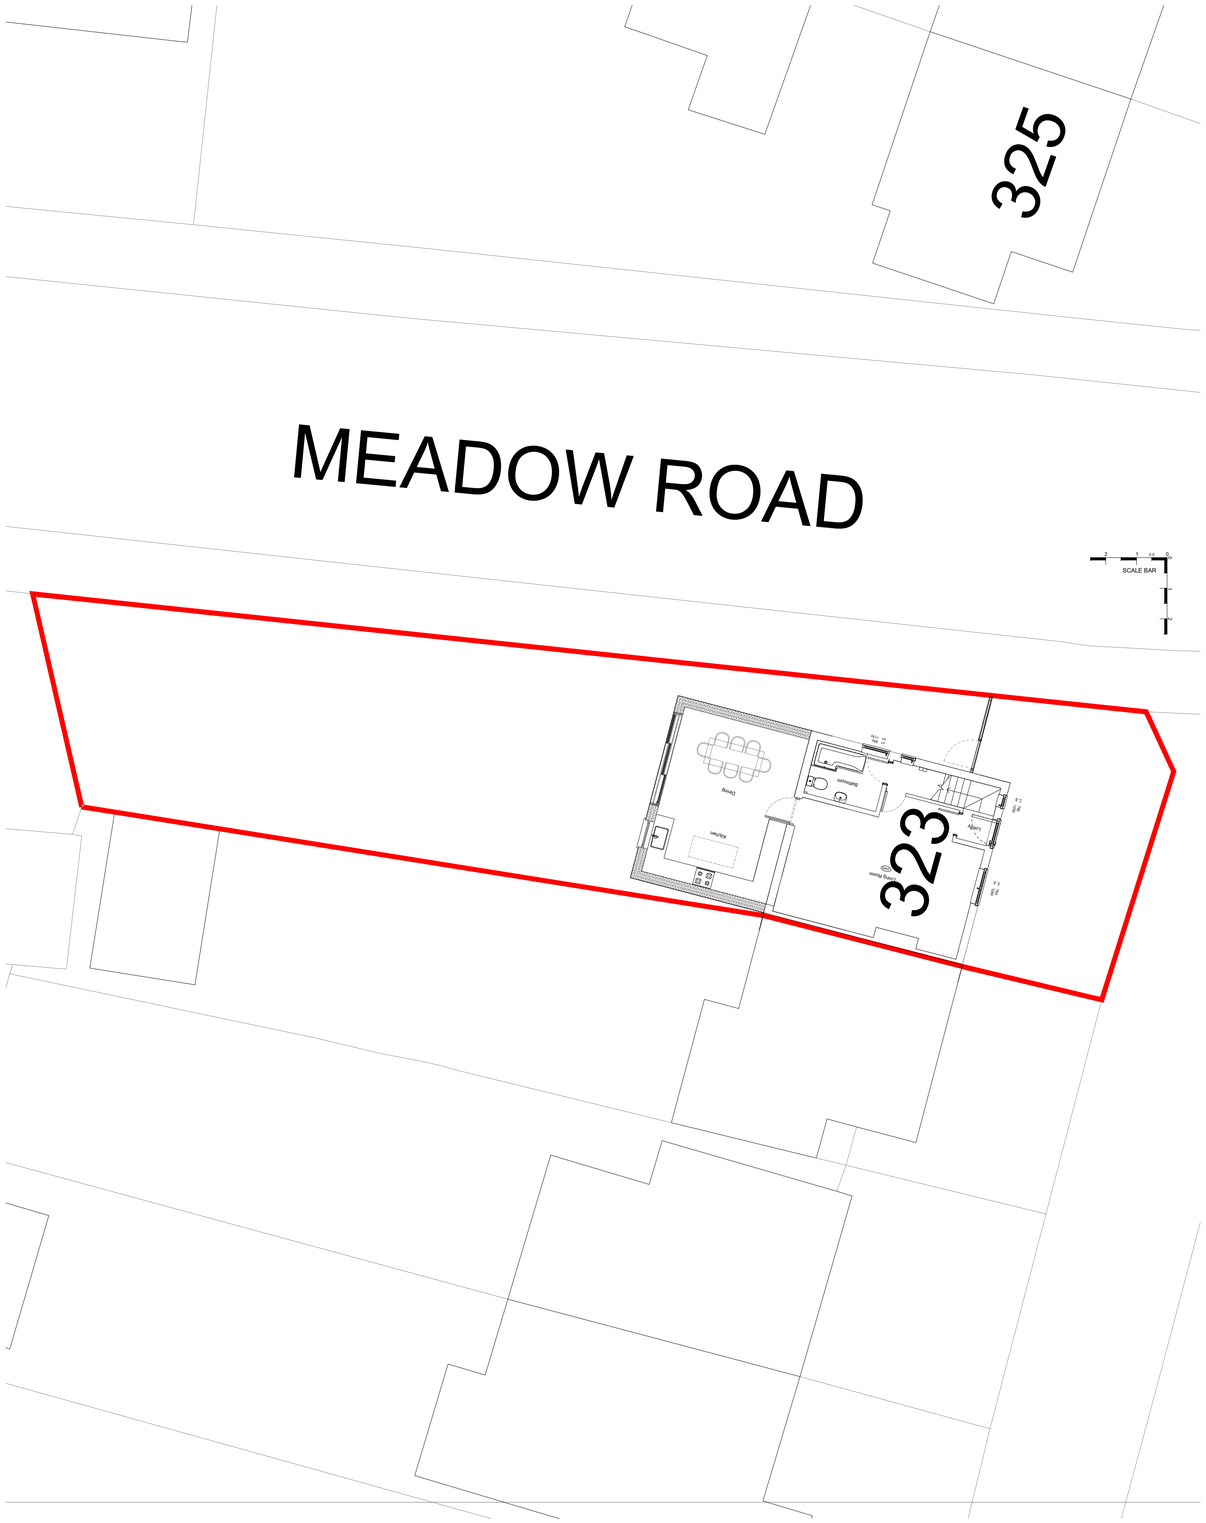

3 P BLOCK PLAN
PROPOSAL 1:100 @ A1

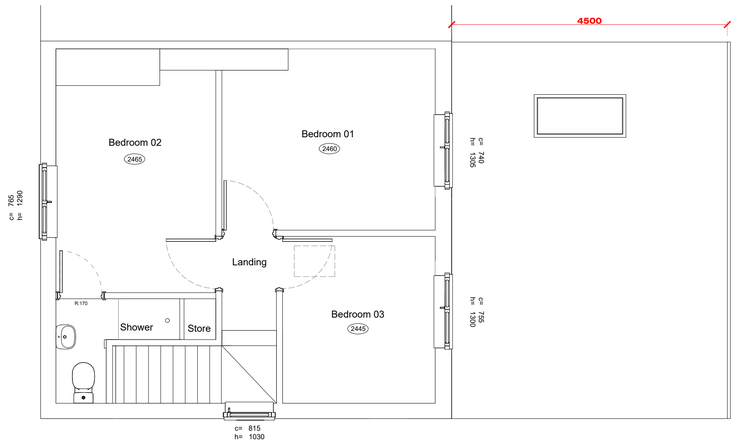

2 P FIRST FLOOR
PROPOSAL 1:50 @ A1

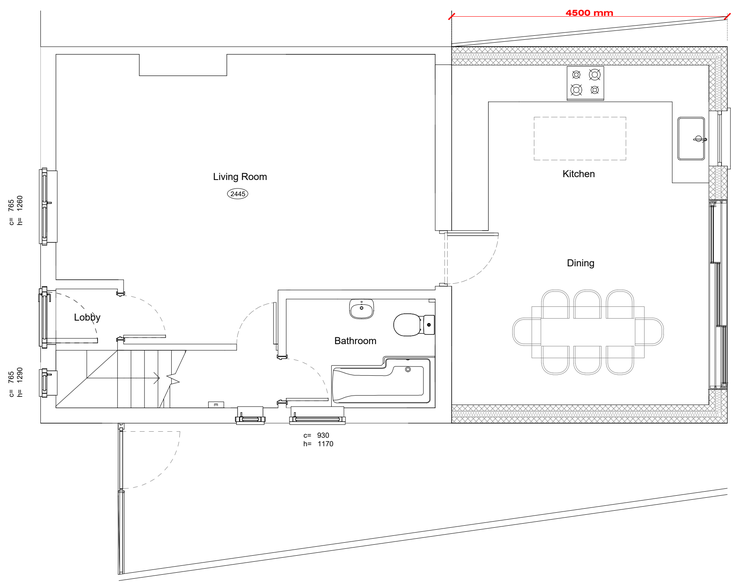

1 P GROUND FLOOR
PROPOSAL 1:50 @ A1

Notes

1. All dimensions must be checked on site and not scaled from this drawing.
2. This drawing remains the copyright of CAF Constructions LTD and may not be duplicated or issued without permission.
3. Any discrepancies between this drawing and other documents or drawings to be relayed to CAF Constructions LTD without delay.
4. This drawing is to be read in conjunction with drawing No's.

	Date	Revisions

CAF CONSTRUCTIONS LTD
www.cafconstructions.co.uk

CAF CONSTRUCTION LIMITED
Unit 19 E & D,
Battlers Green Farm,
Radlett WD7 8PH
Telephone: 02089539701
Fax: 02089539701
Mobile: 07882963805
E-mail cafinvest@yahoo.co.uk

Client
IRZ Construction Ltd

Project Title
323 Shenley Rd
Borehamwood
WD6 1TH

Drawing title
PROPOSED DRAWINGS

Scale	Client/Project No.	Rev.
1:50 @ A1	CAF/161	
Date	Drawing No.	
MAR 2024	P01A	
Drawn		
ICF		