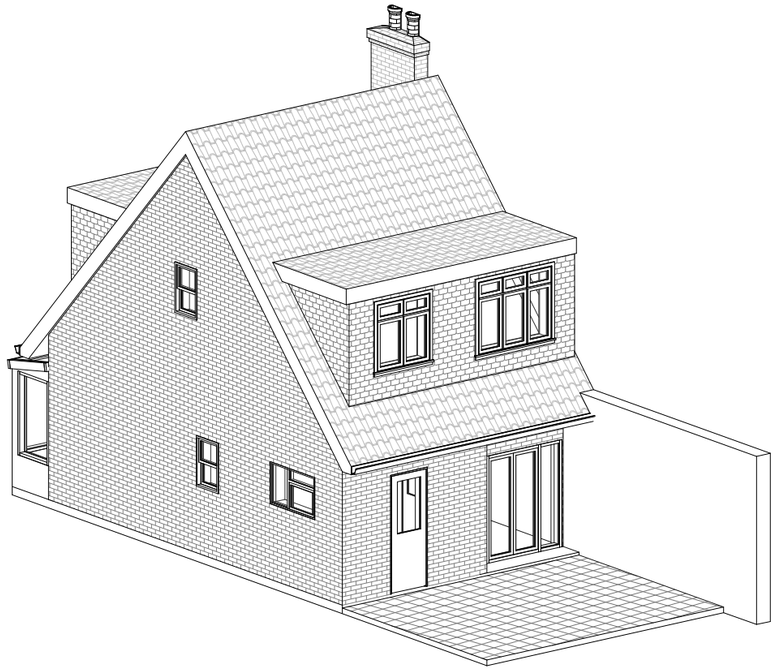

EXISTING 3D VIEW 1

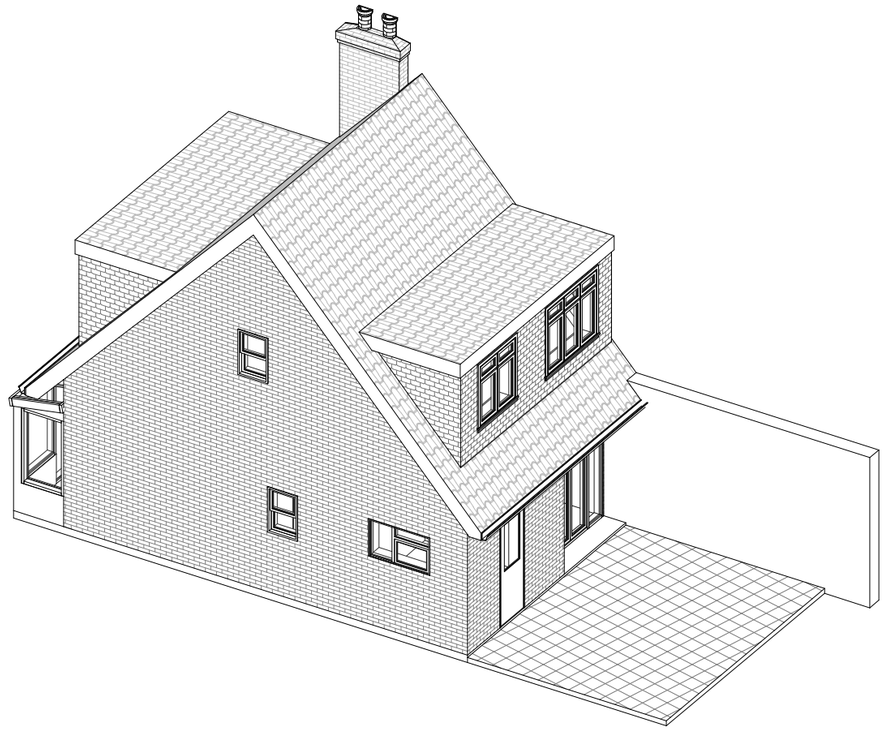

EXISTING 3D VIEW 2

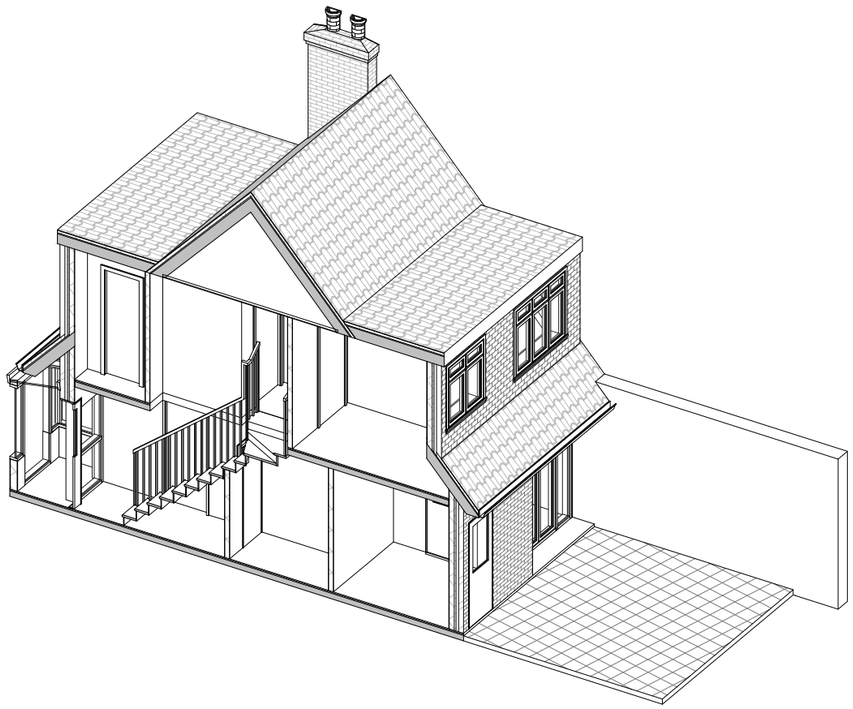

EXISTING 3D SECTIONAL VIEW 3

0m 2m 4m 6m 8m 10m

SCALE 1:100 @ A3

Note: The dimension deviation can be up to +/-75mm due to the tolerances and human errors as the dimensions are recorded manually.
All the dimensios must check on site by contractor and such dimensions to be their responsilbility

Client Name

LUKASZ

Project Address

74 DRYDEN ROAD,WELLING DA16 3ND

Section

REAR EXTENSION

Stage

PLANNING

Drawing Title

EXISTING 3D VIEWS

Drawing Status

For Approval

Revisions and Notes

LEGEND

- EXISTING STRUCTURE
- STRUCTURE TO BE DEMOLISHED
- PROPOSED STRUCTURE
- SHARED WALL

Project No.	2024-03-DA16 3ND
Drawing No.	A-004
Revision	00
Scale at A3	1:100
Date	24/03/2024
Designed	MI
Drawn	MI

PEARL ENGINEERS PLANNERS & PROJECT MANAGERS
02 TOWERFIELDS WESTERHAM ROAD
BROMLEY, BR2 6HF
Email: info@Pearlepp.co.uk
Web: www.pearlepp.co.uk
Phone No.: 02035763199