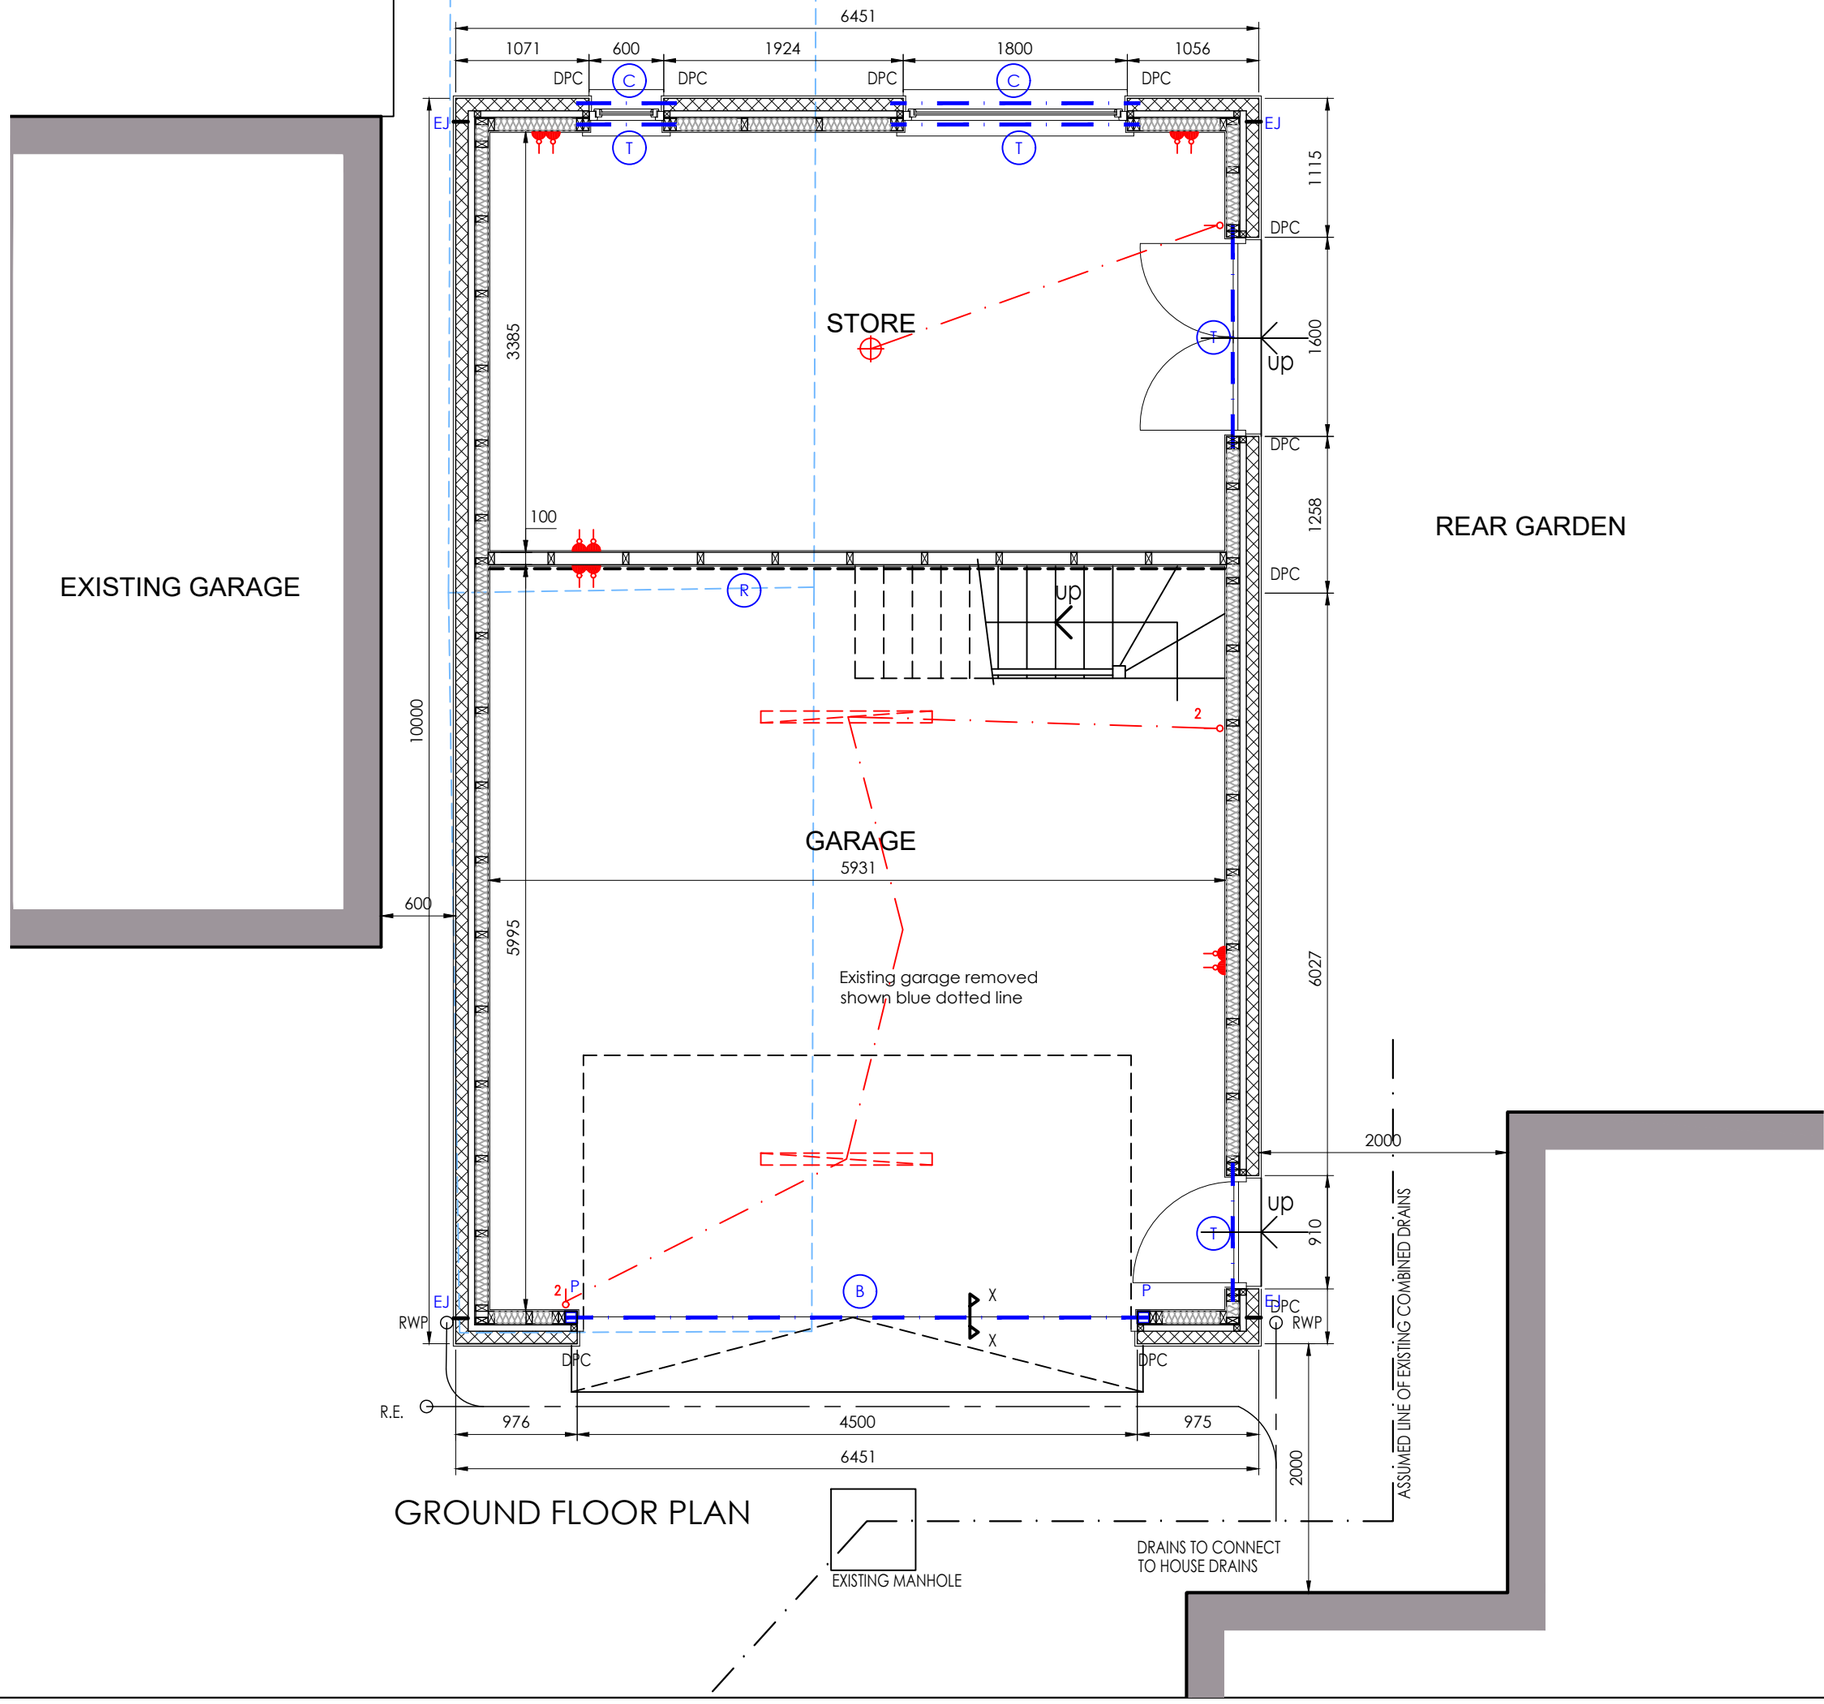

GROUND FLOOR PLAN

REVISION/NOTES	DATE
- ----------	--/--/--

CLIENT
MARTYN McKEE

PROJECT
PROPOSED NEW GARAGE
78 TOWNFOOT,
IRVINE

MJB
ARCHITECTURAL SERVICES
22 Annickbank Avenue
Irvine, KA11 4FH
TEL: 07703 138471
E: markboyd997@gmail.com

DRAWING TITLE
Ground Floor Plan as Proposed

DRAWING NO.	A130-P01	SCALE	1:50 @ A3
DATE	March 2024	REVISON	-