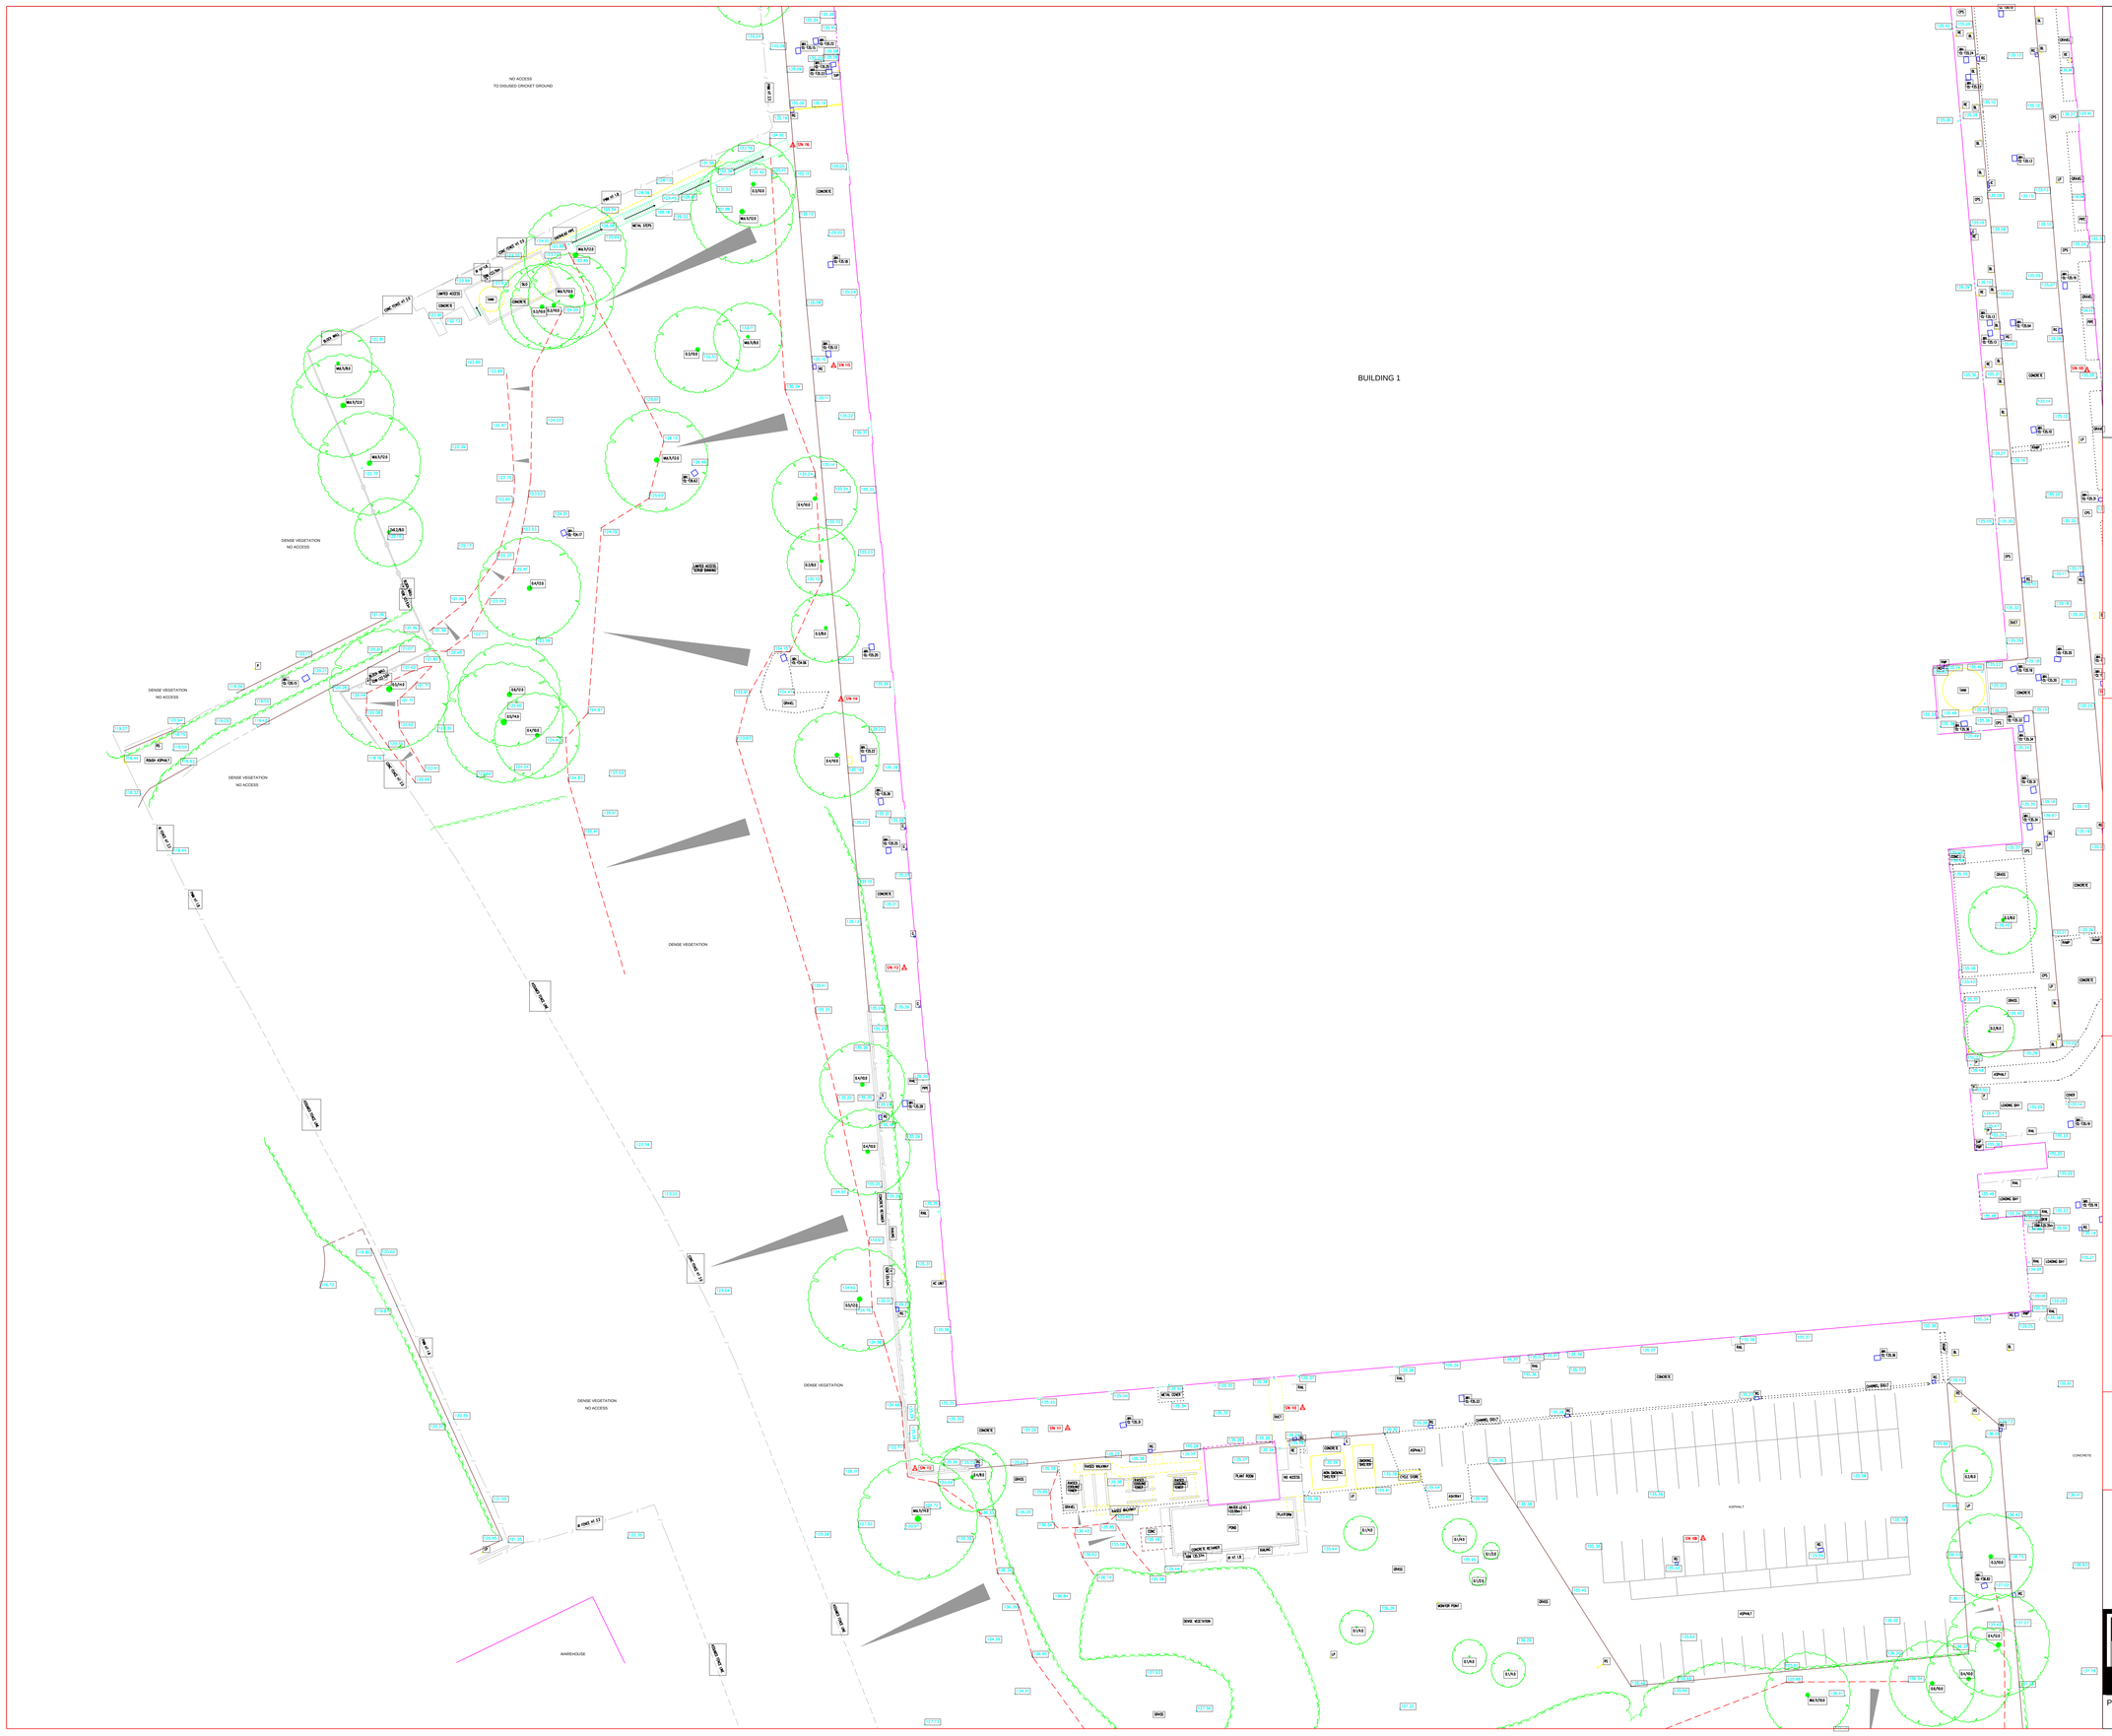

LEGEND

- Survey Station
- 25.43 Level (cross indicates position unless arrowed)
- Kerb
- Drop Kerb
- Change of Surface
- Top / Bottom Banking
- Hedge / Bush Canopy
- Gate
- Wall
- Fence
- Foul Drainage
- Storm Drainage
- With dia. in mm
- Overhead Electricity Line
- Underground Electricity Line
- Overhead Telephone Line
- Underground Telephone Line
- 0.8/9.0 12m Tree with trunk(dia.)/ Ave spread(dia.) Height if specified
- Sapling

ABBREVIATIONS (Where applicable)

GENERAL

AV	Air Valve
BB	Beloha Beacon
BC	Box Gully
BL	Bollard
BP	Boundary Post
BS	Bus Stop
CD	Cable Duct
CL	Cover Level
CM	Cable Marker
CPS	Concrete Paving Slabs
DP	Down Pipe
ECB	Electricity Control Box
ECP	Electricity Cable Pit
EJB	Electricity Cable Junction Box
EP	Electricity Pole
ERP	Earthing Point
FB	Flower Bed
FH	Fire Hydrant
FIG	Feeds into Ground
FP	Footpath
G	Gully
GP	Gate Post
GV	Gas Valve
H	Hydrant
IC	Inspection Cover
IL	Invert Level
KO	Kerb Outlet
LP	Lamp Post
MH	Manhole
MKR	Marker
NB	Notice Board
NFI	No Further Information
NSF	Not Surveyed - Information From
P	Post
PM	Parking Meter
PRV	Pressure Reducing Valve
RE	Rodding Eye
RG	Road Gully
RS	Road Sign
RWP	Rain Water Pipe
SC	Stop Cock
SP	Signpost
SV	Sluice Valve
T	Tree
TCB	Telephone Call Box
THL	Threshold Level
TIC	Telephone Inspection Cover
TJB	Telephone Junction Box
TL	Traffic Light
TP	Telephone Pole
UTL	Unable to Lift
VP	Vent Pipe
WL	Water Level
WM	Water Meter
WV	Water Valve

FENCES AND WALLS

BKW	Brick Wall
BLW	Block Wall
BW	Post & Barbed Wire Fence
CB	Close Boarded Fence
CI	Corrugated Iron Fence
CP	Chestnut Paling Fence
CW	Concrete Wall
DSW	Dry Stone Wall
IR	Iron Railing Fence
OB	Open Boarded Fence
PC	Post & Chain Fence
PCL	Post & Chain Link Fence
PF	Panel Fence
PR	Post & Rail Fence
PW	Post & Wire Fence
PWM	Post & Wire Mesh Fence
RW	Retaining Wall
SF	Security Fence
STW	Stone Wall
SW	Sheep Wire Fence

OTHER ABBREVIATIONS USED ON THIS SURVEY

STATION SCHEDULE

STN No.	EASTINGS	NORTHINGS	LEVEL	REMARKS
101	396059.405	286702.782	134.333	MAG NAIL
102	396130.418	286719.990	134.339	MAG NAIL
103	396166.459	286681.375	135.194	MAG NAIL
104	396185.009	286656.523	135.342	MAG NAIL
105	396190.636	286599.021	135.258	MAG NAIL
106	396193.991	286561.464	135.408	MAG NAIL
107	396194.610	286514.800	135.209	MAG NAIL
108	396200.229	286457.473	136.823	MAG NAIL
109	396145.655	286462.198	135.478	MAG NAIL
110	396098.754	286477.487	135.352	MAG NAIL
111	396071.218	286475.108	135.313	MAG NAIL
112	396053.344	286470.353	135.291	MAG NAIL
113	396052.092	286529.008	135.252	MAG NAIL
114	396044.693	286560.458	135.267	MAG NAIL
115	396043.823	286599.540	135.177	MAG NAIL
116	396039.031	286625.371	135.221	MAG NAIL
117	396036.217	286657.838	135.222	MAG NAIL
118	396040.389	286681.654	134.350	MAG NAIL

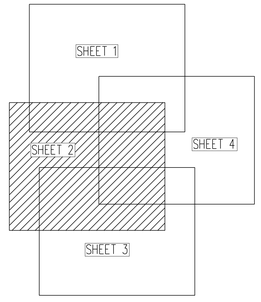

1:250

NOTES

SURVEY TIED INTO NATIONAL GRID OSTN02 AND OSGM02 DATUM FOR HEIGHT USING GPS EQUIPMENT UTILIZING THE TRIMBLE VRS NOW SYSTEM FOR REAL TIME KINEMATIC (RTK) CORRECTIONS NATIONAL GRID SCALE FACTOR HAS NOT BEEN APPLIED TO THE SURVEY UNLESS SPECIFIED

DRAINAGE AND SERVICE INFORMATION SHOWN ON THIS SURVEY HAS BEEN OBTAINED BY VISUAL INSPECTION ONLY. ALTHOUGH ALL POSSIBLE CARE HAS BEEN TAKEN TO ENSURE THAT DETAILS SHOWN ARE CORRECT, WE ARE UNABLE TO ACCEPT ANY RESPONSIBILITY FOR COSTS ARISING OUT OF ANY ERRORS OR OMISSIONS.

COPYRIGHT: THIS DRAWING MAY NOT BE REPRODUCED IN ANY FORM WHATSOEVER WITHOUT THE CONSENT OF CJ SURVEYS LTD.

C J SURVEYS LTD
LAND | BUILDING | ENGINEERING
PROFESSIONAL MEASURED SURVEYS

CLIEN [redacted]

DATE	DRAWN	SHEET SIZE	SCALE
AUG 2023	GS/CJ	A0	1:250

PROJECT
TOPOGRAPHIC SURVEY
DART PRODUCTS EUROPE LTD, BIRMINGHAM, B64 5RE

DRAWING NO.
08423/T2