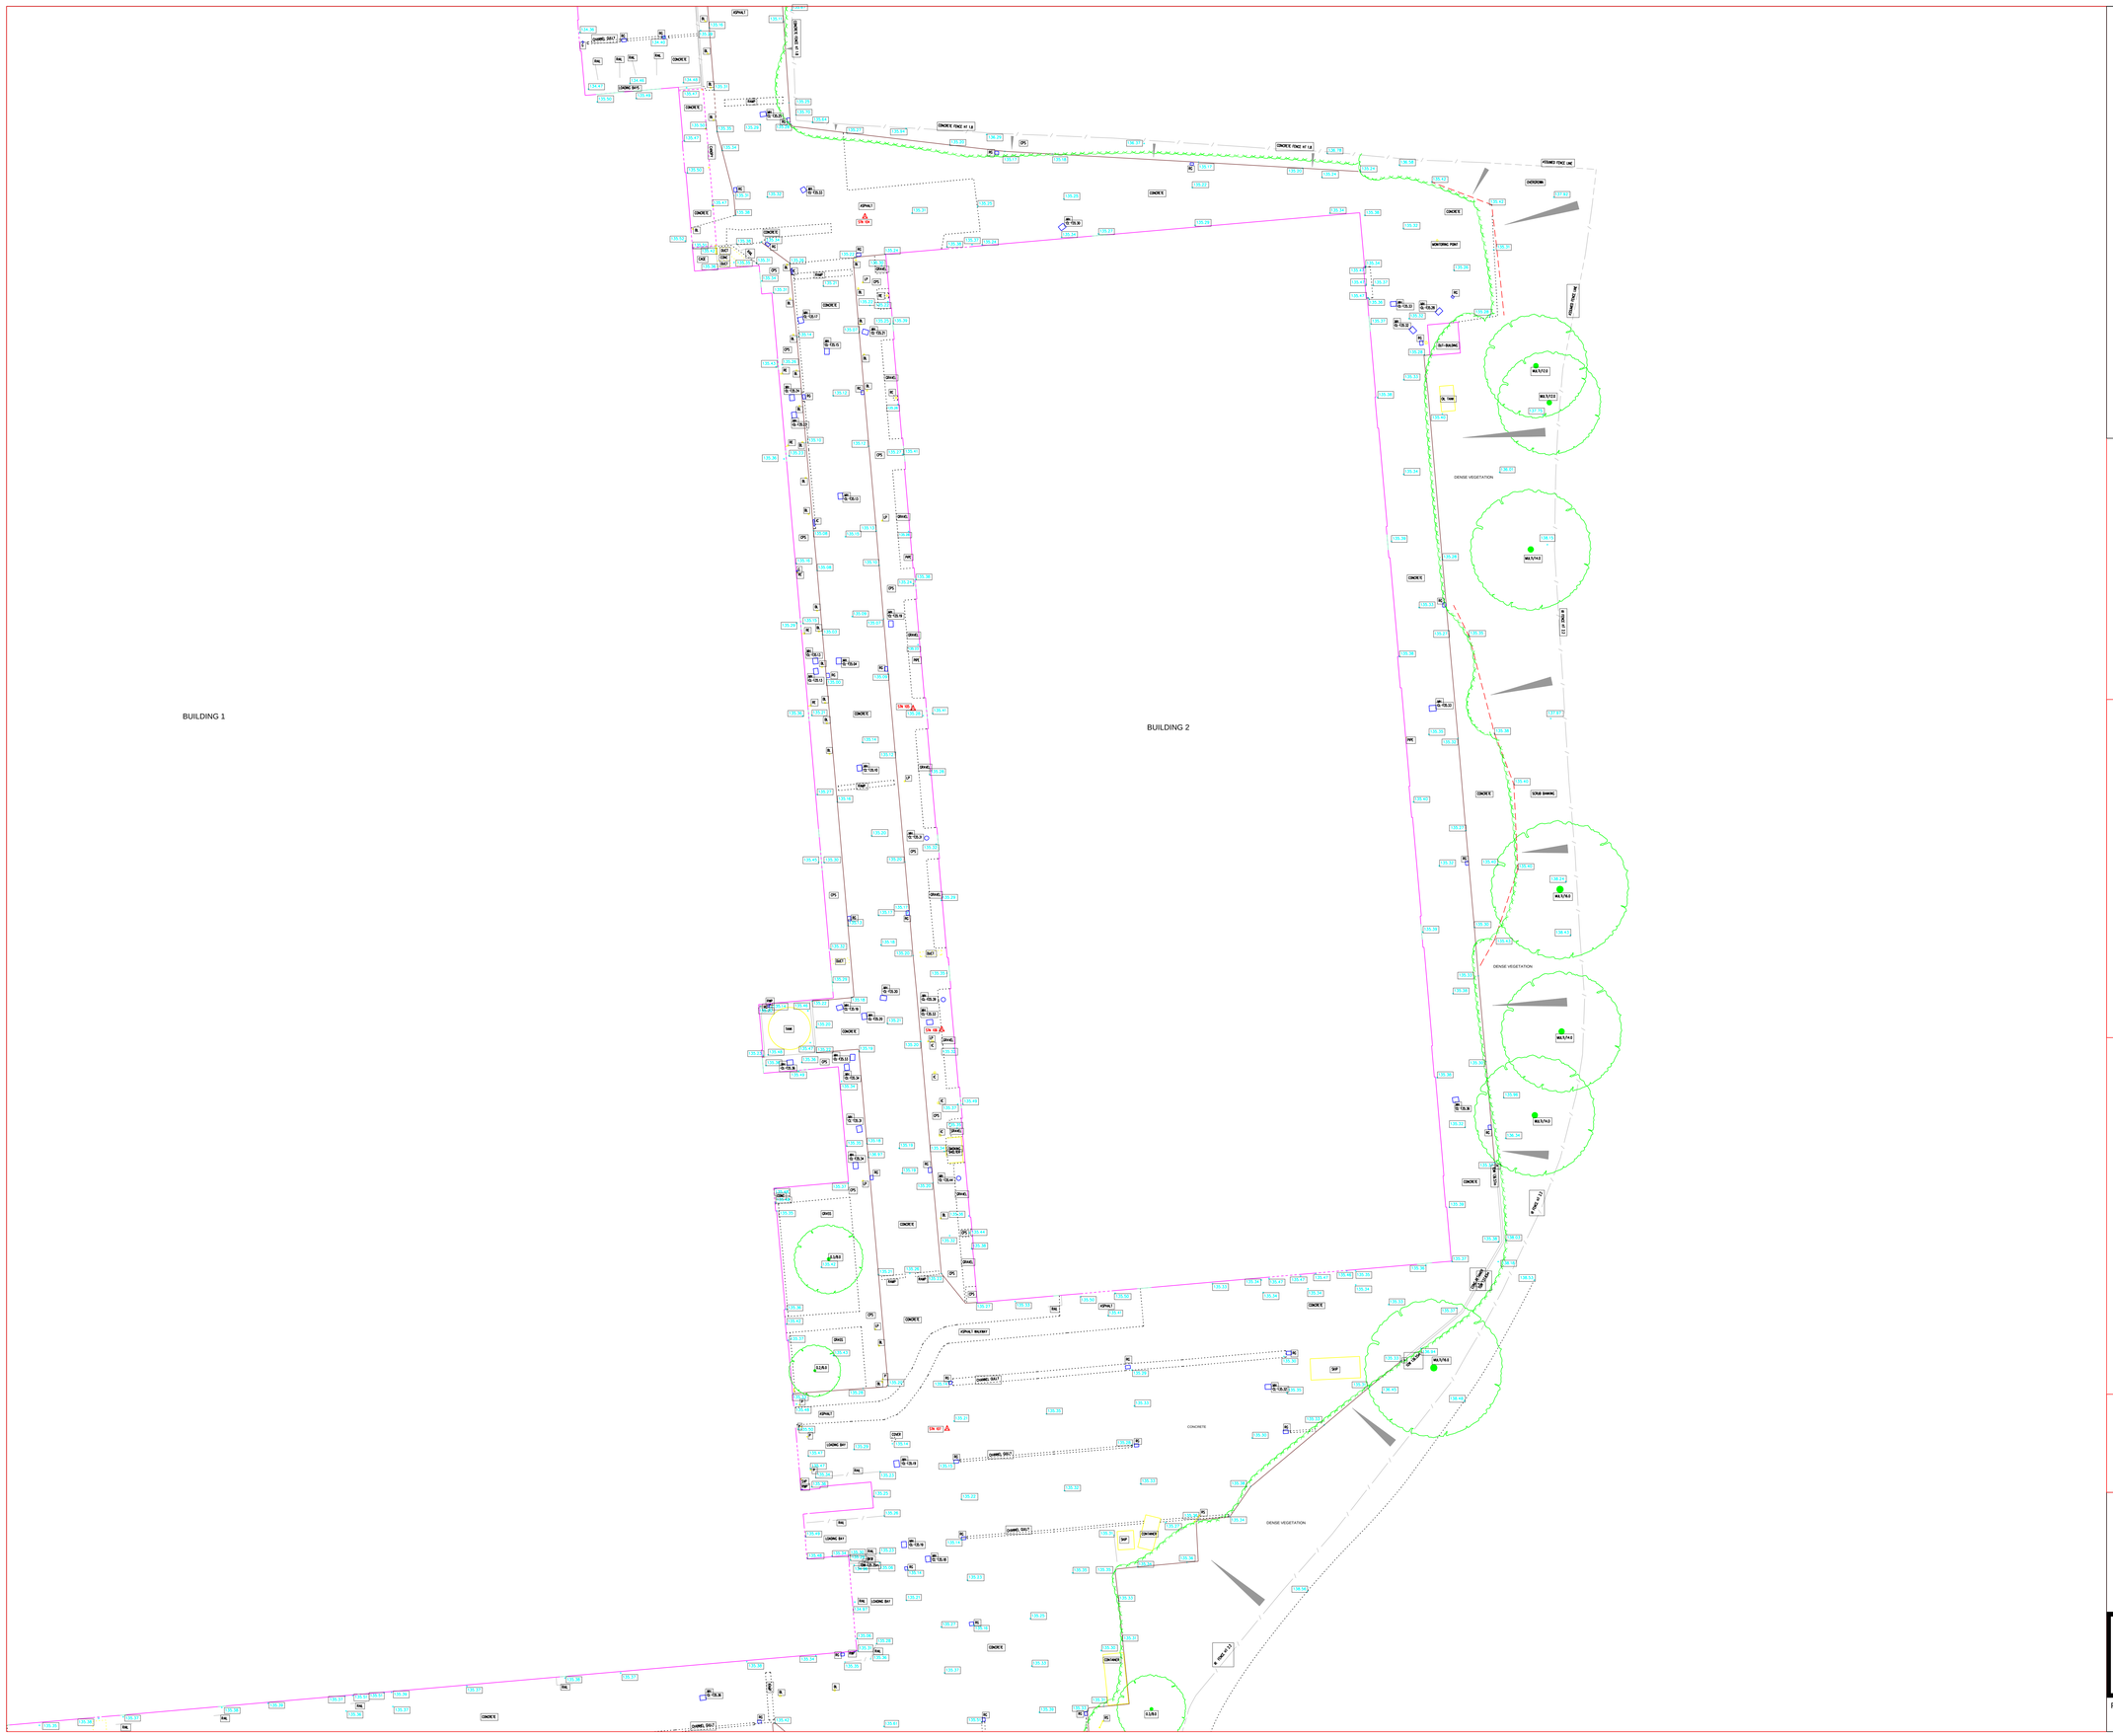
BUILDING 1
BUILDING 2
DENSE VEGETATION
CONCRETE
CONCRETE FENCE AT 1.8
PALISADE FENCE 1.8M
CONCRETE
ASPHALT
GRAVEL
CHAIN LINK FENCE
NORTHING POINT
EASTING POINT
SLIT-TRENCH
OIL TANK
STAND SWING
SHED
SHED
SHED